

Autodesk Docs://HD-Charlottesville-WH-23-56-140-1AHD-Charlottesville-WH-23-56-140-1A.rvt 11/17/2023 4:58:03 PM

THE HOME DEPOT

CHARLOTTESVILLE, VA

FLOOR PLAN

11/16/2023



CHARLOTTESVILLE, VA

THE HOME DEPOT

2455 PACES FERRY ROAD, C-19
ATLANTA, GA 30339-4024
T: 770.433.8211

© MG2 Inc. All rights reserved. No part of this document may be reproduced in any form or by any means without permission in writing from MG2, Inc.

8444 Westpark Dr, Ste 120
McLean, VA 22102
703 564 8484
MG2.com



FLOOR PLAN

DD21-02

Autodesk Docs://HD-Charlottesville-VH-23-56140-1AHD-Charlottesville-VH-23-56140-1A.rvt

11/17/2023 4:58:17 PM

THE HOME DEPOT

CHARLOTTESVILLE, VA

FLOOR PLAN GARDEN CENTER

11/16/2023



CHARLOTTESVILLE, VA

THE HOME DEPOT

2455 PACES FERRY ROAD, C-19
ATLANTA, GA 30339-4024
T: 770.433.8211

© MG2 Inc. All rights reserved. No part of this document may be reproduced in any form or by any means without permission in writing from MG2, Inc.


8444 Westpark Dr, Ste 120
McLean, VA 22102
703 564 8484
MG2.com




FLOOR PLAN GARDEN CENTER

DD21-03


Autodesk Docs://MD-Charlottesville-VH-23-56140-1A/HD-Charlottesville-WH-23-56140-1A.rvt 11/17/2023 2:22:02 PM

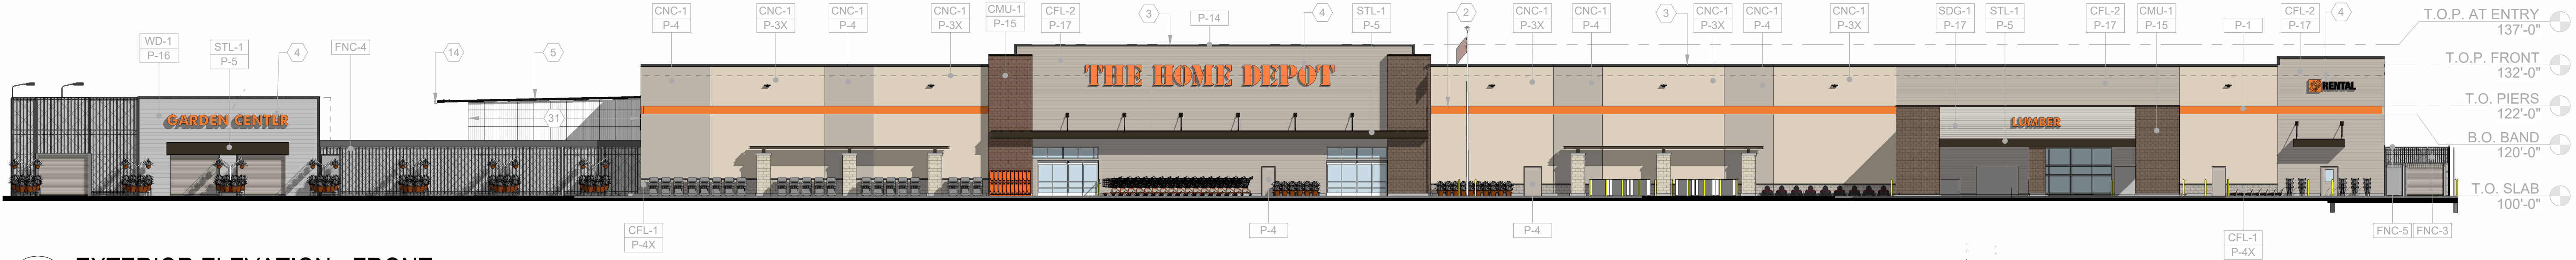


1 EXTERIOR ELEVATION - FRONT
SCALE: 1" = 20'-0"

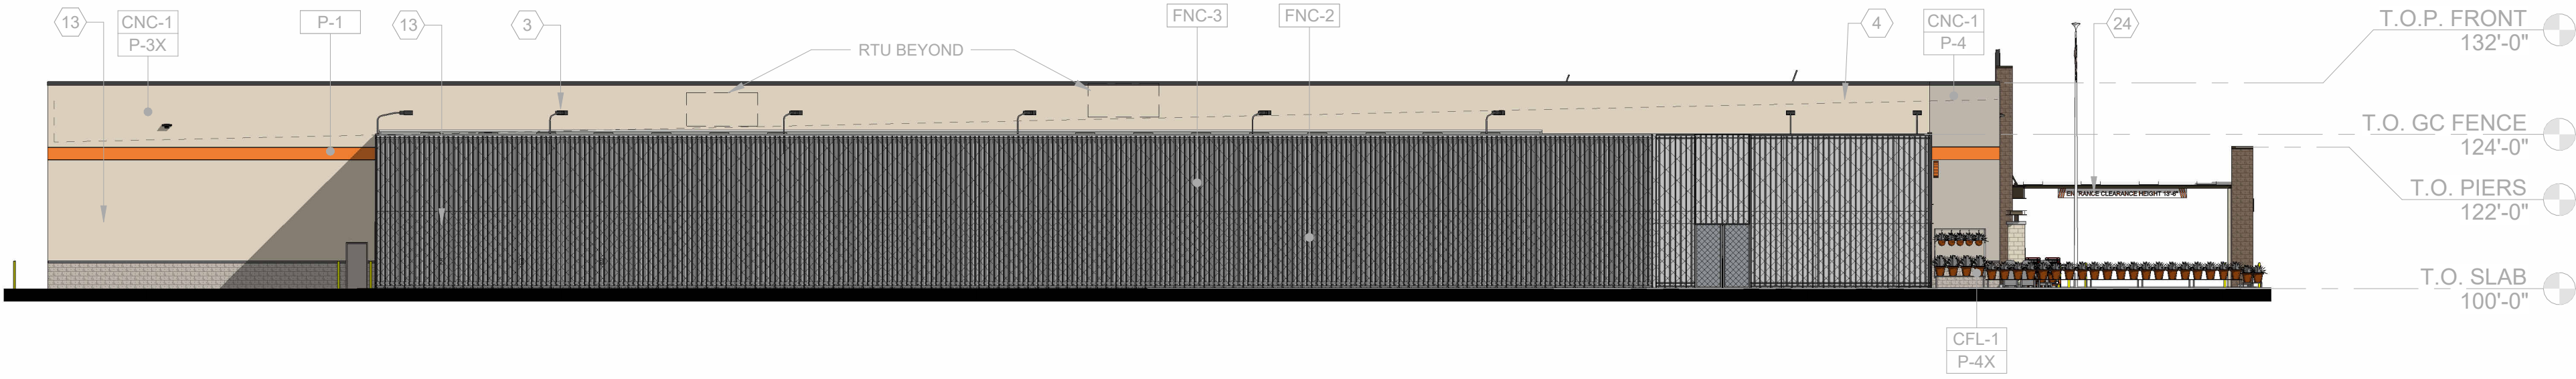

2 EXTERIOR ELEVATION - GARDEN CENTER
SCALE: 1" = 20'-0"

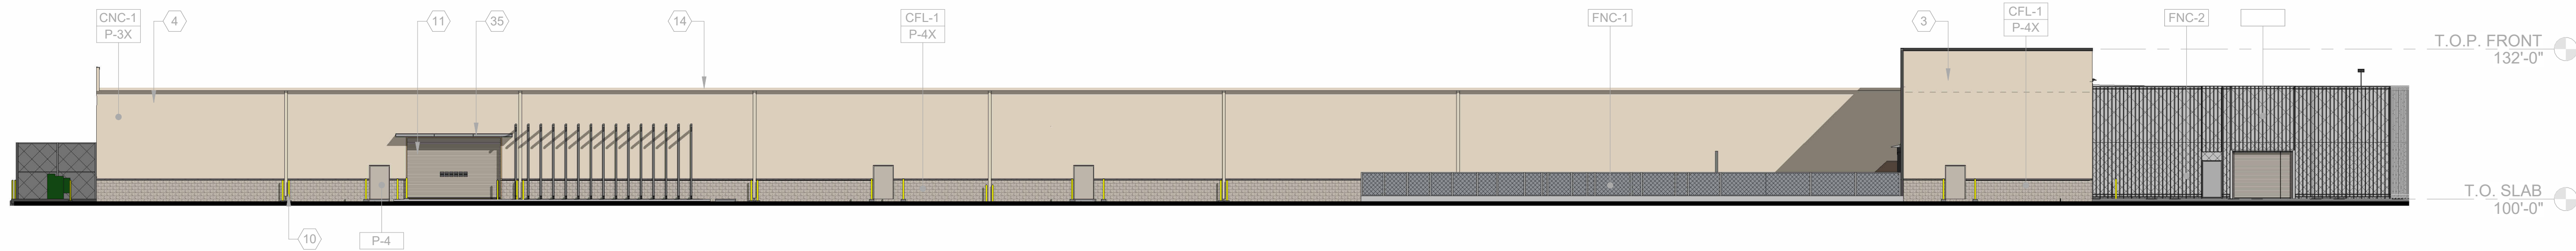

3 EXTERIOR ELEVATION - REAR
SCALE: 1" = 20'-0"

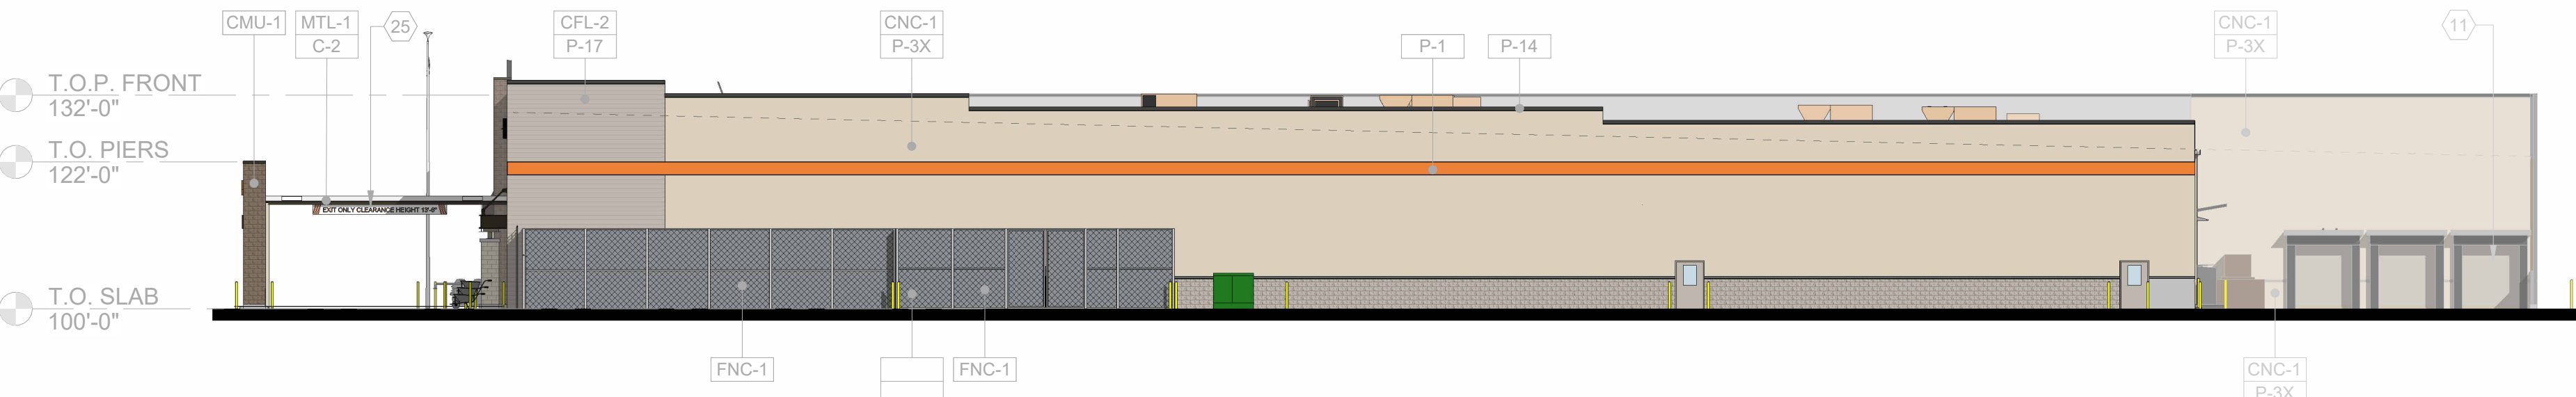

4 EXTERIOR ELEVATION - TRC
SCALE: 1" = 20'-0"

COLOR PALETTE



COATING SCHEDULE	
MARK	DESCRIPTION
C-2	"SNOWDRIFT WHITE" (RAL 9003)
C-5	"DARK COOL GRAY" (RAL 7045)

MATERIAL SCHEDULE	
MARK	MATERIAL
CFL-1	FORMLINER ON CONCRETE TILT PANEL - FITZGERALD 16971LP 8"x16" SPLITFACED BLOCK (MODULAR)
CFL-2	FORMLINER ON CONCRETE TILT PANEL - SPEC FORMLINERS #1267 - 8" WOODGRAIN PLANK SHIP LAP
CMU-1	FORMLINER: SPLIT FACE MASONRY
CNC-1	CONCRETE TILT PANEL WITH SMOOTH FINISH
FNC-1	9 GA. x2" BLACK VINYL COATED CHAIN LINK FENCE
FNC-2	VERTICAL METAL FENCE WITH EXPANDED METAL MESH AND FABRIC MESH BEHIND. FENCE, MESH, AND FABRIC COLOR: BLACK
FNC-3	VERTICAL METAL FENCE WITH BLACK PAINTED OR POWDER COATED CHAIN LINK FENCE AND FABRIC MESH BEHIND. FENCE COLOR: BLACK
FNC-4	BLACK VERTICAL METAL FENCE WITH BLACK EXPANDED METAL MESH
FNC-5	BLACK VERTICAL METAL FENCE WITH BLACK PAINTED OR POWDER COATED CHAIN LINK FENCE
MTL-1	METAL ROOF PANELS
SDG-1	FIBER CEMENT SIDING - HARDIPLANK 8" LAP SIDING
STL-1	STRUCTURAL STEEL
WD-1	HORIZONTAL COMPOSITE WOOD SLATS

PAINT SCHEDULE		
MARK	COLOR	PAINT COLOR NAME AND NO.
P-1	HOMER BUCKET ORANGE	CUSTOM MATCH TBD
P-2	WHITE	"WHITE" 1852
P-3	SAWDUST	CUSTOM MATCH TBD
P-3X	SAWDUST - TEXTURED	CUSTOM MATCH TBD
P-4	FLY ASH	CUSTOM MATCH TBD
P-4X	FLY ASH - TEXTURED	CUSTOM MATCH TBD
P-5	TOP SOIL	CUSTOM MATCH TBD
P-8	TRAFFIC YELLOW	OSHA SAFETY YELLOW
P-9	RED	OSHA SAFETY RED
P-10	BLACK	"BLACK SUEDE" S-H-790
P-13	WHITE DRYFALL (ONLY AT EXPOSED EXTERIOR ROOF STRUCTURE)	"WHITE" HP210
P-14	DARK GREY	TBD
P-15	WICKER BASKET	PPG 1020-6
P-16	TBD	TBD
P-17	FLY ASH - ON SIDING	CUSTOM MATCH TBD

ELEVATION KEY NOTES	
MARK	DESCRIPTION
1	TYPICAL PANEL JOINT REFER TO 8/A3.01 DETAILS.
2	FLAGPOLE W/ TYING CLEAT AND FLAG CLIPS. EXPOSED POLE HEIGHT 40'-0".
3	PRE-FINISHED METAL COPING CAP. MATCH COLOR INDICATED.
4	SIGNAGE, UNDER SEPARATE PERMIT.
5	PRE-FINISHED METAL ROOF PANELS, COLOR STANDARD WHITE
6	EXTERIOR ELECTRICAL ROOM.
7	HOLLOW METAL DOOR AND FRAME. PAINT EXTERIOR TO MATCH ADJACENT WALL COLOR.
8	DARK BRONZE ANODIZED ALUMINUM STOREFRONT WITH GLAZING PER ENERGY CALCULATIONS. REFER TO T-105 ENERGY CALCULATIONS.
9	FASCIA BY G.C.
10	BOLLARD - REFER TO BOLLARD PLAN.
11	OVERHEAD ROLLING DOOR. REFER TO DOOR SCHEDULE.
12	STEEL COLUMN. FINISH AS NOTED. REFER TO STRUCTURAL DRAWINGS.
13	FENCE. REFER TO MATERIAL SCHEDULE FOR TYPE.
14	PRE-FINISHED METAL GUTTER.
15	GARDEN CENTER LOW CANOPY AND SHADE SCREEN STRUCTURES BY GC.
16	PRE-FINISHED GALVANIZED METAL REGLET AND FLASHING SYSTEM.
17	BIKE RACK, GALVANIZED - MODEL #BRS, MANUFACTURED BY "HUNTCO", 1-800-547-5909. BOLT TO CONCRETE SLAB PER MANUFACTURERS RECOMMENDATIONS.
18	CONCRETE CART CURB. APPLIES TO ALL WALLS AND PILASTERS SUBJECT TO CART IMPACT.
19	WALL MOUNTED LIGHT FIXTURE. REFER TO ELECTRICAL.
20	GAS PIPING. PAINT TO MATCH ADJACENT SURFACE.
21	GAS METER. REFER TO PLUMBING DRAWINGS.
22	AUTO SLIDING DOOR. FINISHES TO MATCH STOREFRONT. REFER TO SPECIFICATIONS.
23	APPROXIMATE LINE OF TRUCK WELL BEYOND.
24	20'-0"x1'-6" SURFACE MOUNTED "ENTRANCE CLEARANCE HEIGHT 13'-6"" SIGN - UNDER SEPARATE PERMIT.
25	20'-0"x1'-6" SURFACE MOUNTED "EXIT ONLY CLEARANCE HEIGHT 13'-6"" SIGN - UNDER SEPARATE PERMIT.
26	PVC DOWNSPOUT WITH CAST IRON BOOT. REFER TO PLUMBING DRAWINGS FOR SIZE. PAINT TO MATCH WALL.
27	TRASH COMPACTOR (NOT IN CONTRACT).
28	COMPACTOR DOOR AND FRAME. PAINT EXTERIOR TO MATCH ADJACENT WALL COLOR.
29	DOCK DOOR SEALS.
30	DOCK LIGHTS CENTERED BETWEEN DOCK DOORS AND 3'-0" ABOVE DOOR OPENINGS.
31	TRANSLUCENT FIBERGLASS WALL PANELS AT RAIN SCREEN BY OTHERS.
32	TEMPORARY BANNER SIGN (NOT IN CONTRACT).
33	TRANSFORMER. REFER TO ELECTRICAL DRAWINGS.
34	CT CABINET. REFER TO ELECTRICAL DRAWINGS.
35	GALVANIZED METAL HOOD. REFER TO SECTIONS.
36	EMERGENCY LIGHT. MOUNT CENTERED ON BEAM ABOVE AUTOSLIDING DOOR. REFER TO ELECTRICAL.
37	KNOX BOX LOCATED AT 60" A.F.F., VERIFY LOCATION WITH LOCAL FIRE MARSHALL PRIOR TO INSTALLATION.
38	LINE OF ROOF BEYOND. REFER TO ARCHITECTURAL ROOF PLAN AND STRUCTURAL ROOF FRAMING PLAN.
39	LOADING DOCK FLOOD LIGHTING. REFER TO LIGHTING PLAN.
40	EXPOSED HIGH BUILDING STRUCTURAL STEEL, BAR JOISTS, AND COLUMNS AT GARDEN CENTER TO BE PAINTED.
41	PROPANE STORAGE CAGES BY OTHERS. VERIFY LOCATION WITH HOME DEPOT PROJECT MANAGER AND LOCAL FIRE MARSHAL.
42	WALL MOUNTED STEEL DOWNSPOUT GUARD WITH FACTORY YELLOW FINISH. MOUNT WITH BOTTOM EDGE 2" ABOVE SLAB. INCLUDE FRONT FACING OPENING IN GUARD SIZED FOR CLEAN-OUT. ATTACH TO WALL PER MANUFACTURER'S RECOMMENDATIONS. SEE DETAIL AND SPECIFICATION SECTION 055000.
43	DOCK SAFETY LIGHTS MOUNTED AT 96" ABOVE SLAB. REFER TO ELECTRICAL DRAWINGS.
44	WALL WASH LIGHT FIXTURE. REFER TO ELECTRICAL DRAWINGS.
45	FORMLINER V-GROOVE. SEE DETAIL FOR ADDITIONAL INFORMATION.

THE HOME DEPOT

CHARLOTTESVILLE, VA

EXTERIOR ELEVATIONS - RENDERED

11/16/2023



CHARLOTTESVILLE, VA

THE HOME DEPOT

2455 PACES FERRY ROAD, C-19
ATLANTA, GA 30339-4024
T: 770.433.8211

© MG2 Inc. All rights reserved. No part of this document may be reproduced in any form or by any means without permission in writing from MG2, Inc.

8444 Westpark Dr. Ste 120
McLean, VA 22102
703 564 8484
MG2.com

MG2

EXTERIOR ELEVATIONS
- RENDERED

DD31-02


10/16/2023 3:36:53 PM Autodesk Docs://HD-Charlottesville-VH-23-56-140-1A/HD-Charlottesville-VH-23-56-140-1A.rvt

THE HOME DEPOT

CHARLOTTESVILLE, VA


1 SITE SECTION - A

SCALE: 1/32" = 1'-0"

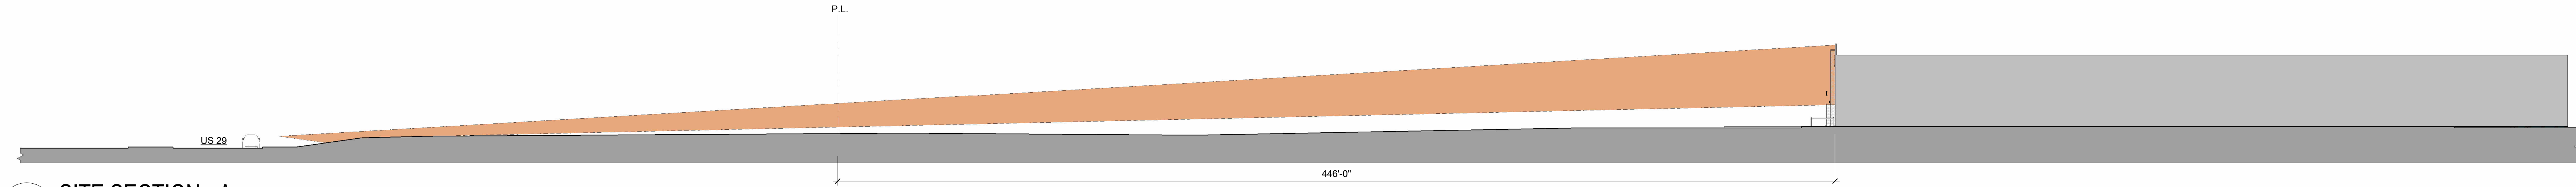


2 SITE SECTION - B

SCALE: 1/32" = 1'-0"

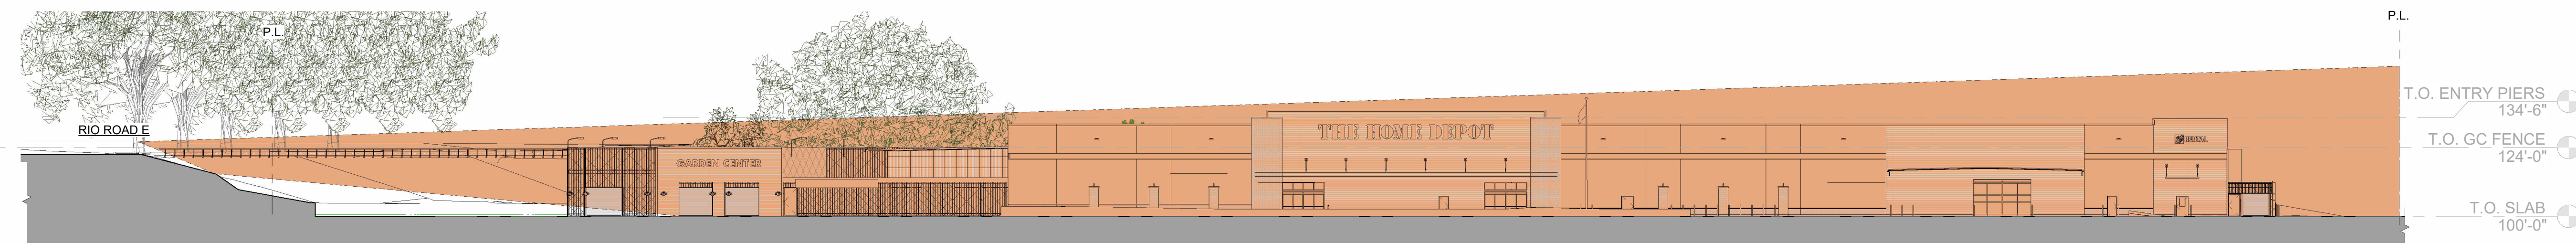


3 SITE SECTION - C

SCALE: 1/32" = 1'-0"

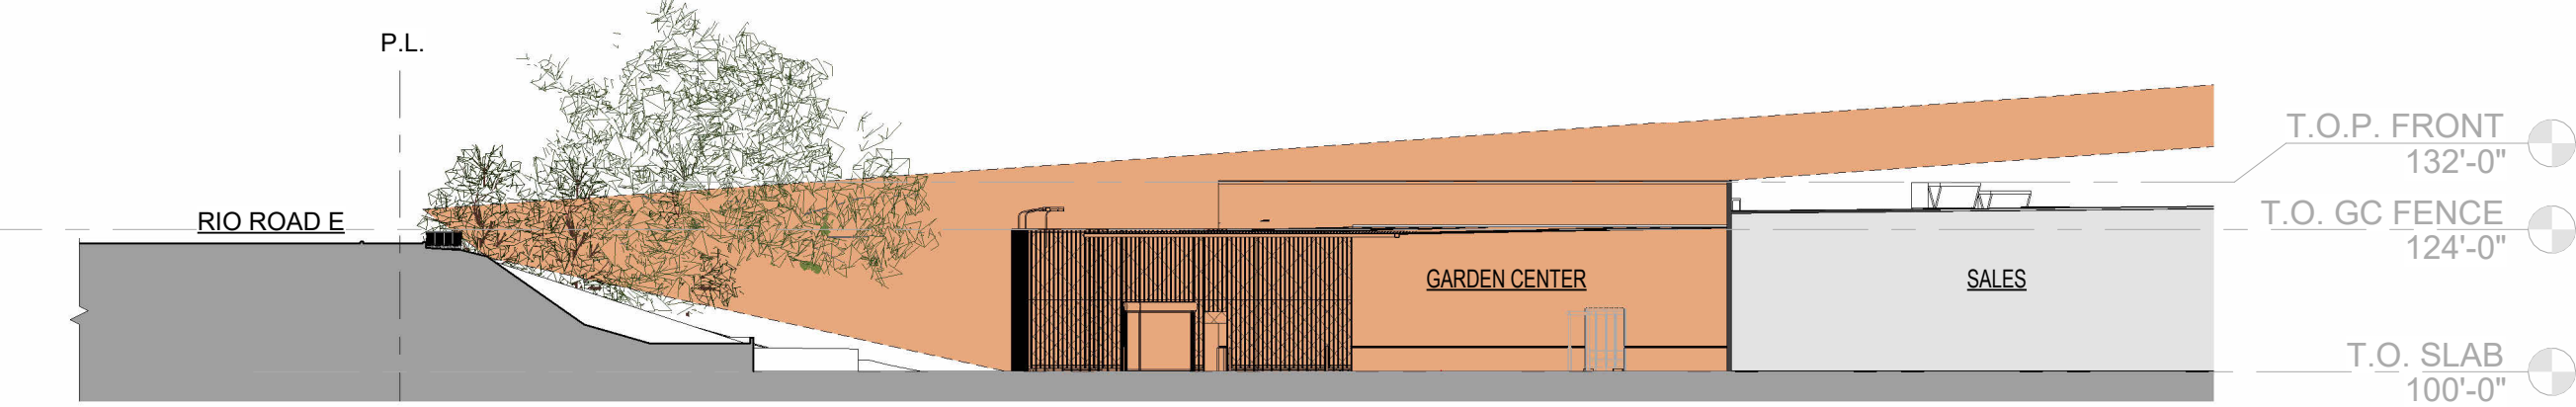

9 SITE SECTION - D

SCALE: 1/32" = 1'-0"

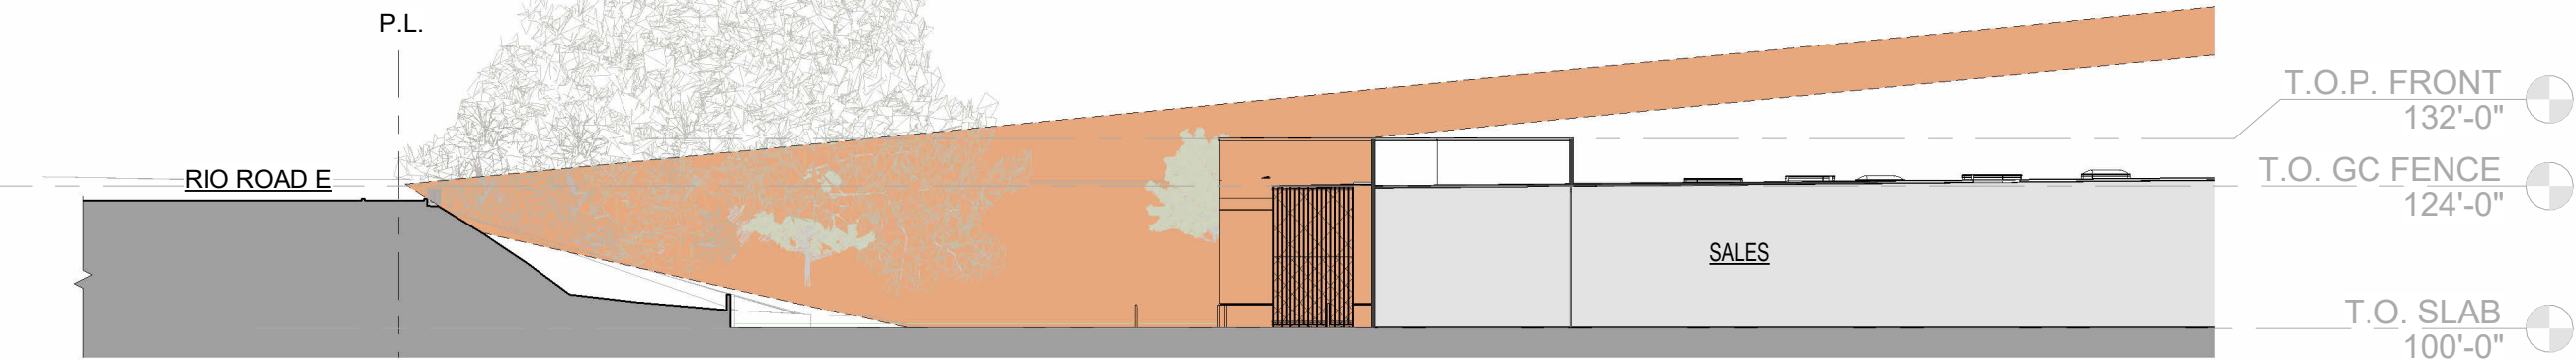


7 SITE SECTION - E

SCALE: 1/32" = 1'-0"



6 KEY PLAN

SCALE: 1" = 80'-0"

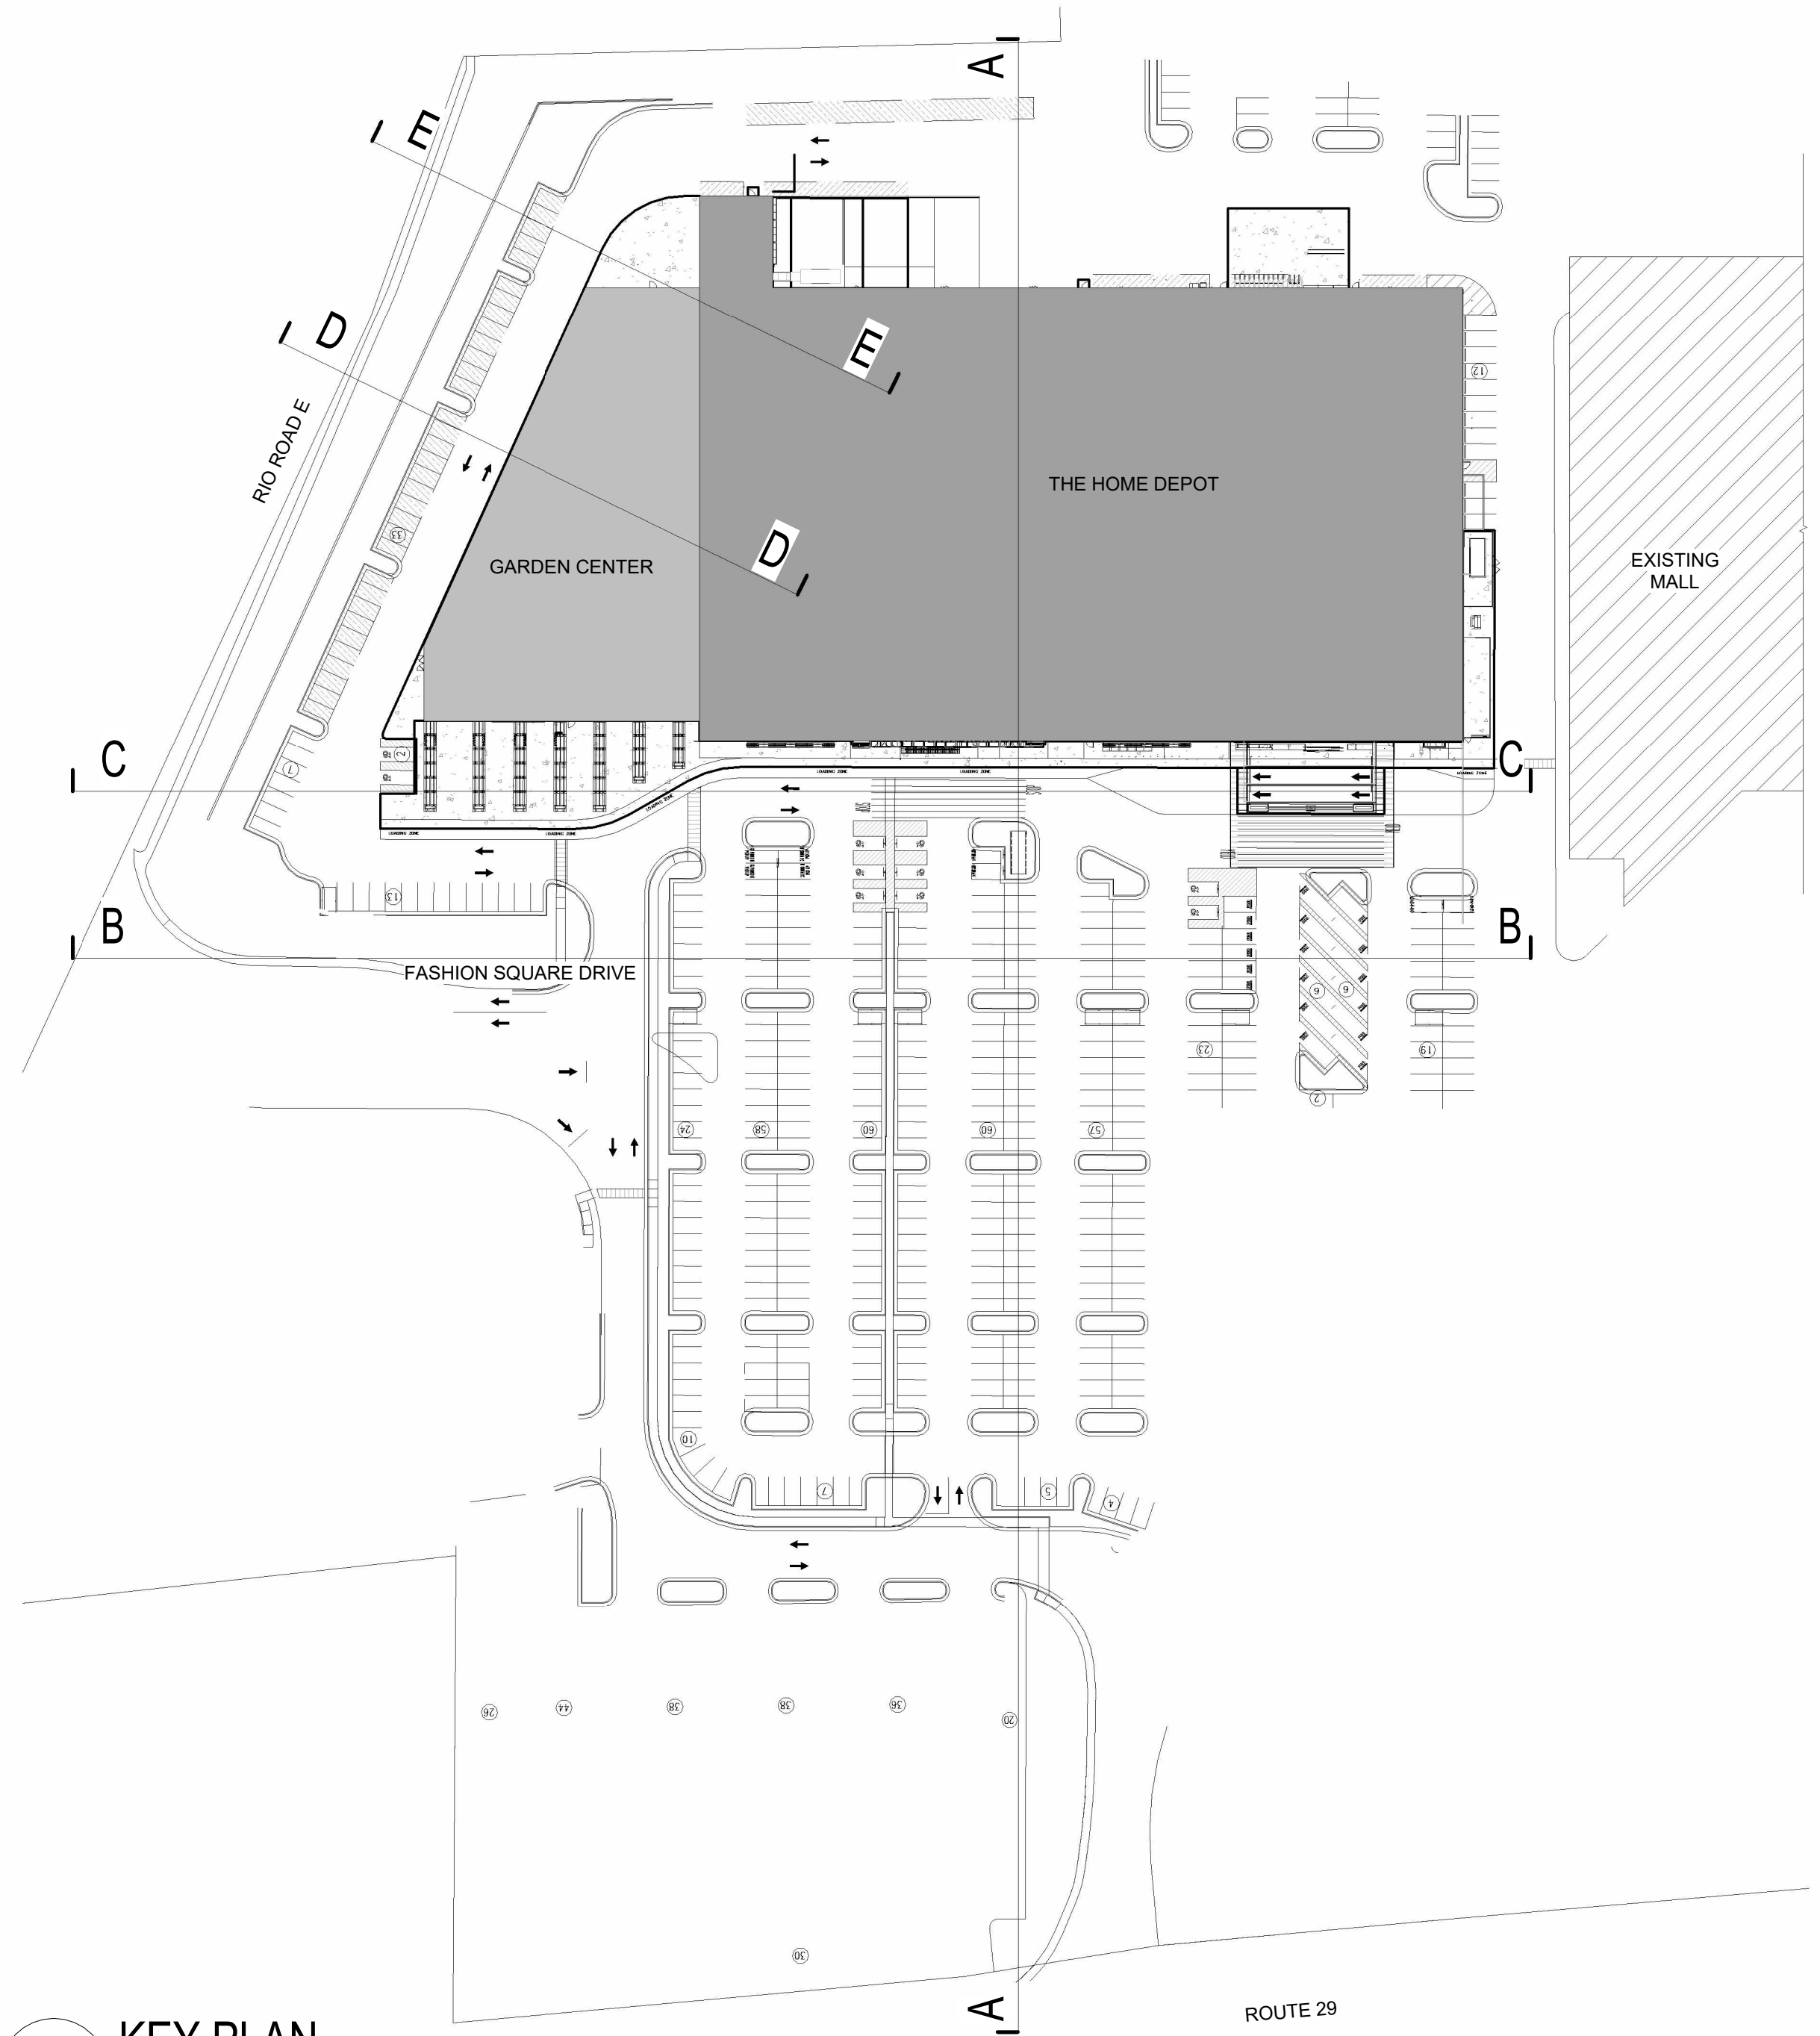

CHARLOTTESVILLE, VA

THE HOME DEPOT

2455 PACES FERRY ROAD, C-19
ATLANTA, GA 30339-4024
T: 770.433.8211

© MG2 Inc. All rights reserved. No part of this document may be reproduced in any form or by any means without permission in writing from MG2, Inc.

8444 Westpark Dr, Ste 120
McLean, VA 22102
703.564.8484
MG2.com



HDPCR0701

SITE SECTIONS

DD31-03

11/16/2023

10/16/2023 3:37:10 PM AutodesK Docs://HD-Charlottesville-VH-23-56-140-1A/HD-Charlottesville-VH-23-56-140-1A.rvt



1 RIO ROAD EXTERIOR VIEW A WITH EXISTING LANDSCAPING ONLY
SCALE: 3/4" = 1'-0"




2 RIO ROAD EXTERIOR VIEW A WITH PROPOSED LANDSCAPING
SCALE: 3/4" = 1'-0"



3 ROUTE 29 EXTERIOR VIEW B WITH EXISTING LANDSCAPING ONLY
SCALE: 3/4" = 1'-0"



4 ROUTE 29 EXTERIOR VIEW B WITH PROPOSED LANDSCAPING
SCALE: 3/4" = 1'-0"

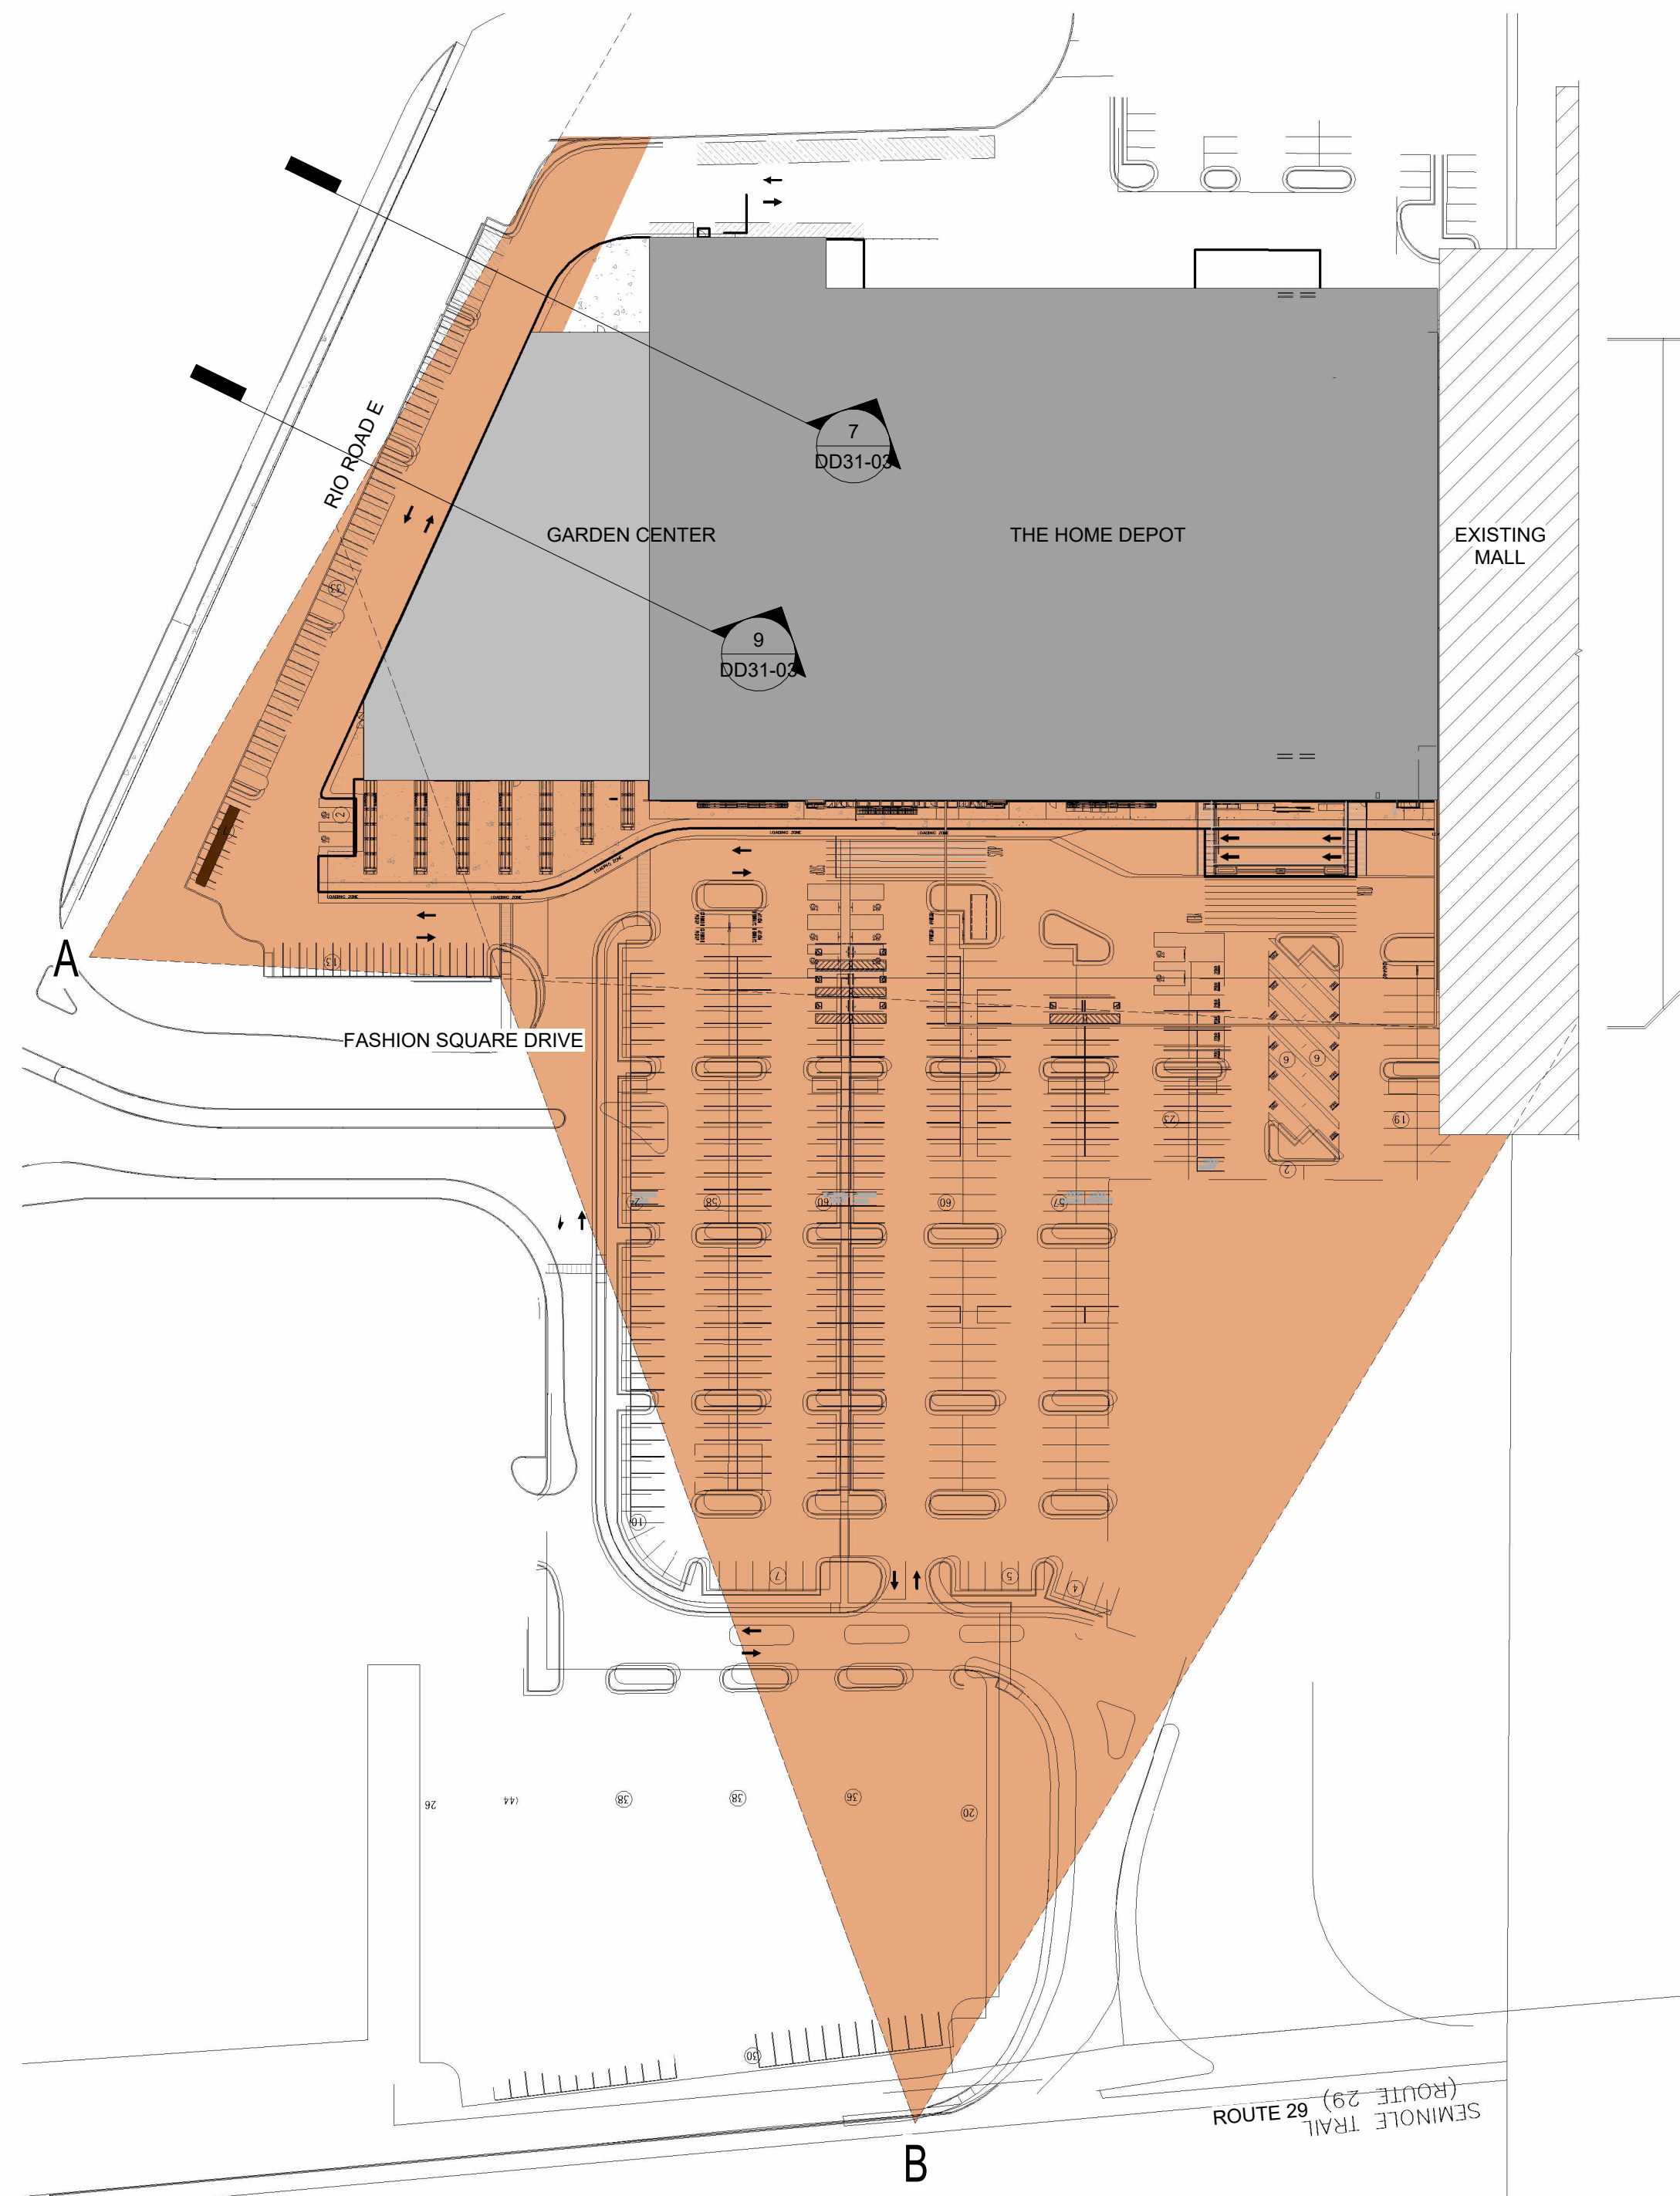

5 KEY PLAN
SCALE: 1" = 80'-0"

THE HOME DEPOT

CHARLOTTESVILLE, VA

EXTERIOR VIEWS

11/16/2023



CHARLOTTESVILLE, VA

THE HOME DEPOT

2455 PACES FERRY ROAD, C-19
ATLANTA, GA 30339-4024
T: 770.433.8211

© MG2 Inc. All rights reserved. No part of this document may be reproduced in any form or by any means without permission in writing from MG2, Inc.

8444 Westpark Dr, Ste 120
McLean, VA 22102
703.564.8484
MG2.com

MG2

HDPCR0701

EXTERIOR VIEWS

DD31-04

10/16/2023 3:37:37 PM AutodesK Docs://HD-Charlottesville-WH-23-56 140-1A/HD-Charlottesville-WH-23-56 140-1A.rvt



THE HOME DEPOT

CHARLOTTESVILLE, VA

REFERENCE IMAGES

11/16/2023



CHARLOTTESVILLE, VA

THE HOME
DEPOT

2455 PACES FERRY ROAD, C-19
ATLANTA, GA 30339-4024
T: 770.433.8211

© MG2 Inc. All rights reserved. No part of this document may be reproduced in any form or by any means without permission in writing from MG2, Inc.

8444 Westpark Dr, Ste 120
McLean, VA 22102
703 564 8484
MG2.com

MG2


HDPCR0701

REFERENCE IMAGES

DD40-02

Autodesk Docs://HD-Charlottesville-VH-23-56140-1AHD-Charlottesville-VH-23-56140-1A.rvt 7/29/2023 12:14:00 PM

CC
BB
AA
Z
Y
X
W
V
U
T
S
R
Q
P
O
N
M
L
K
J
I
H
G
F
E
D
C
B
A

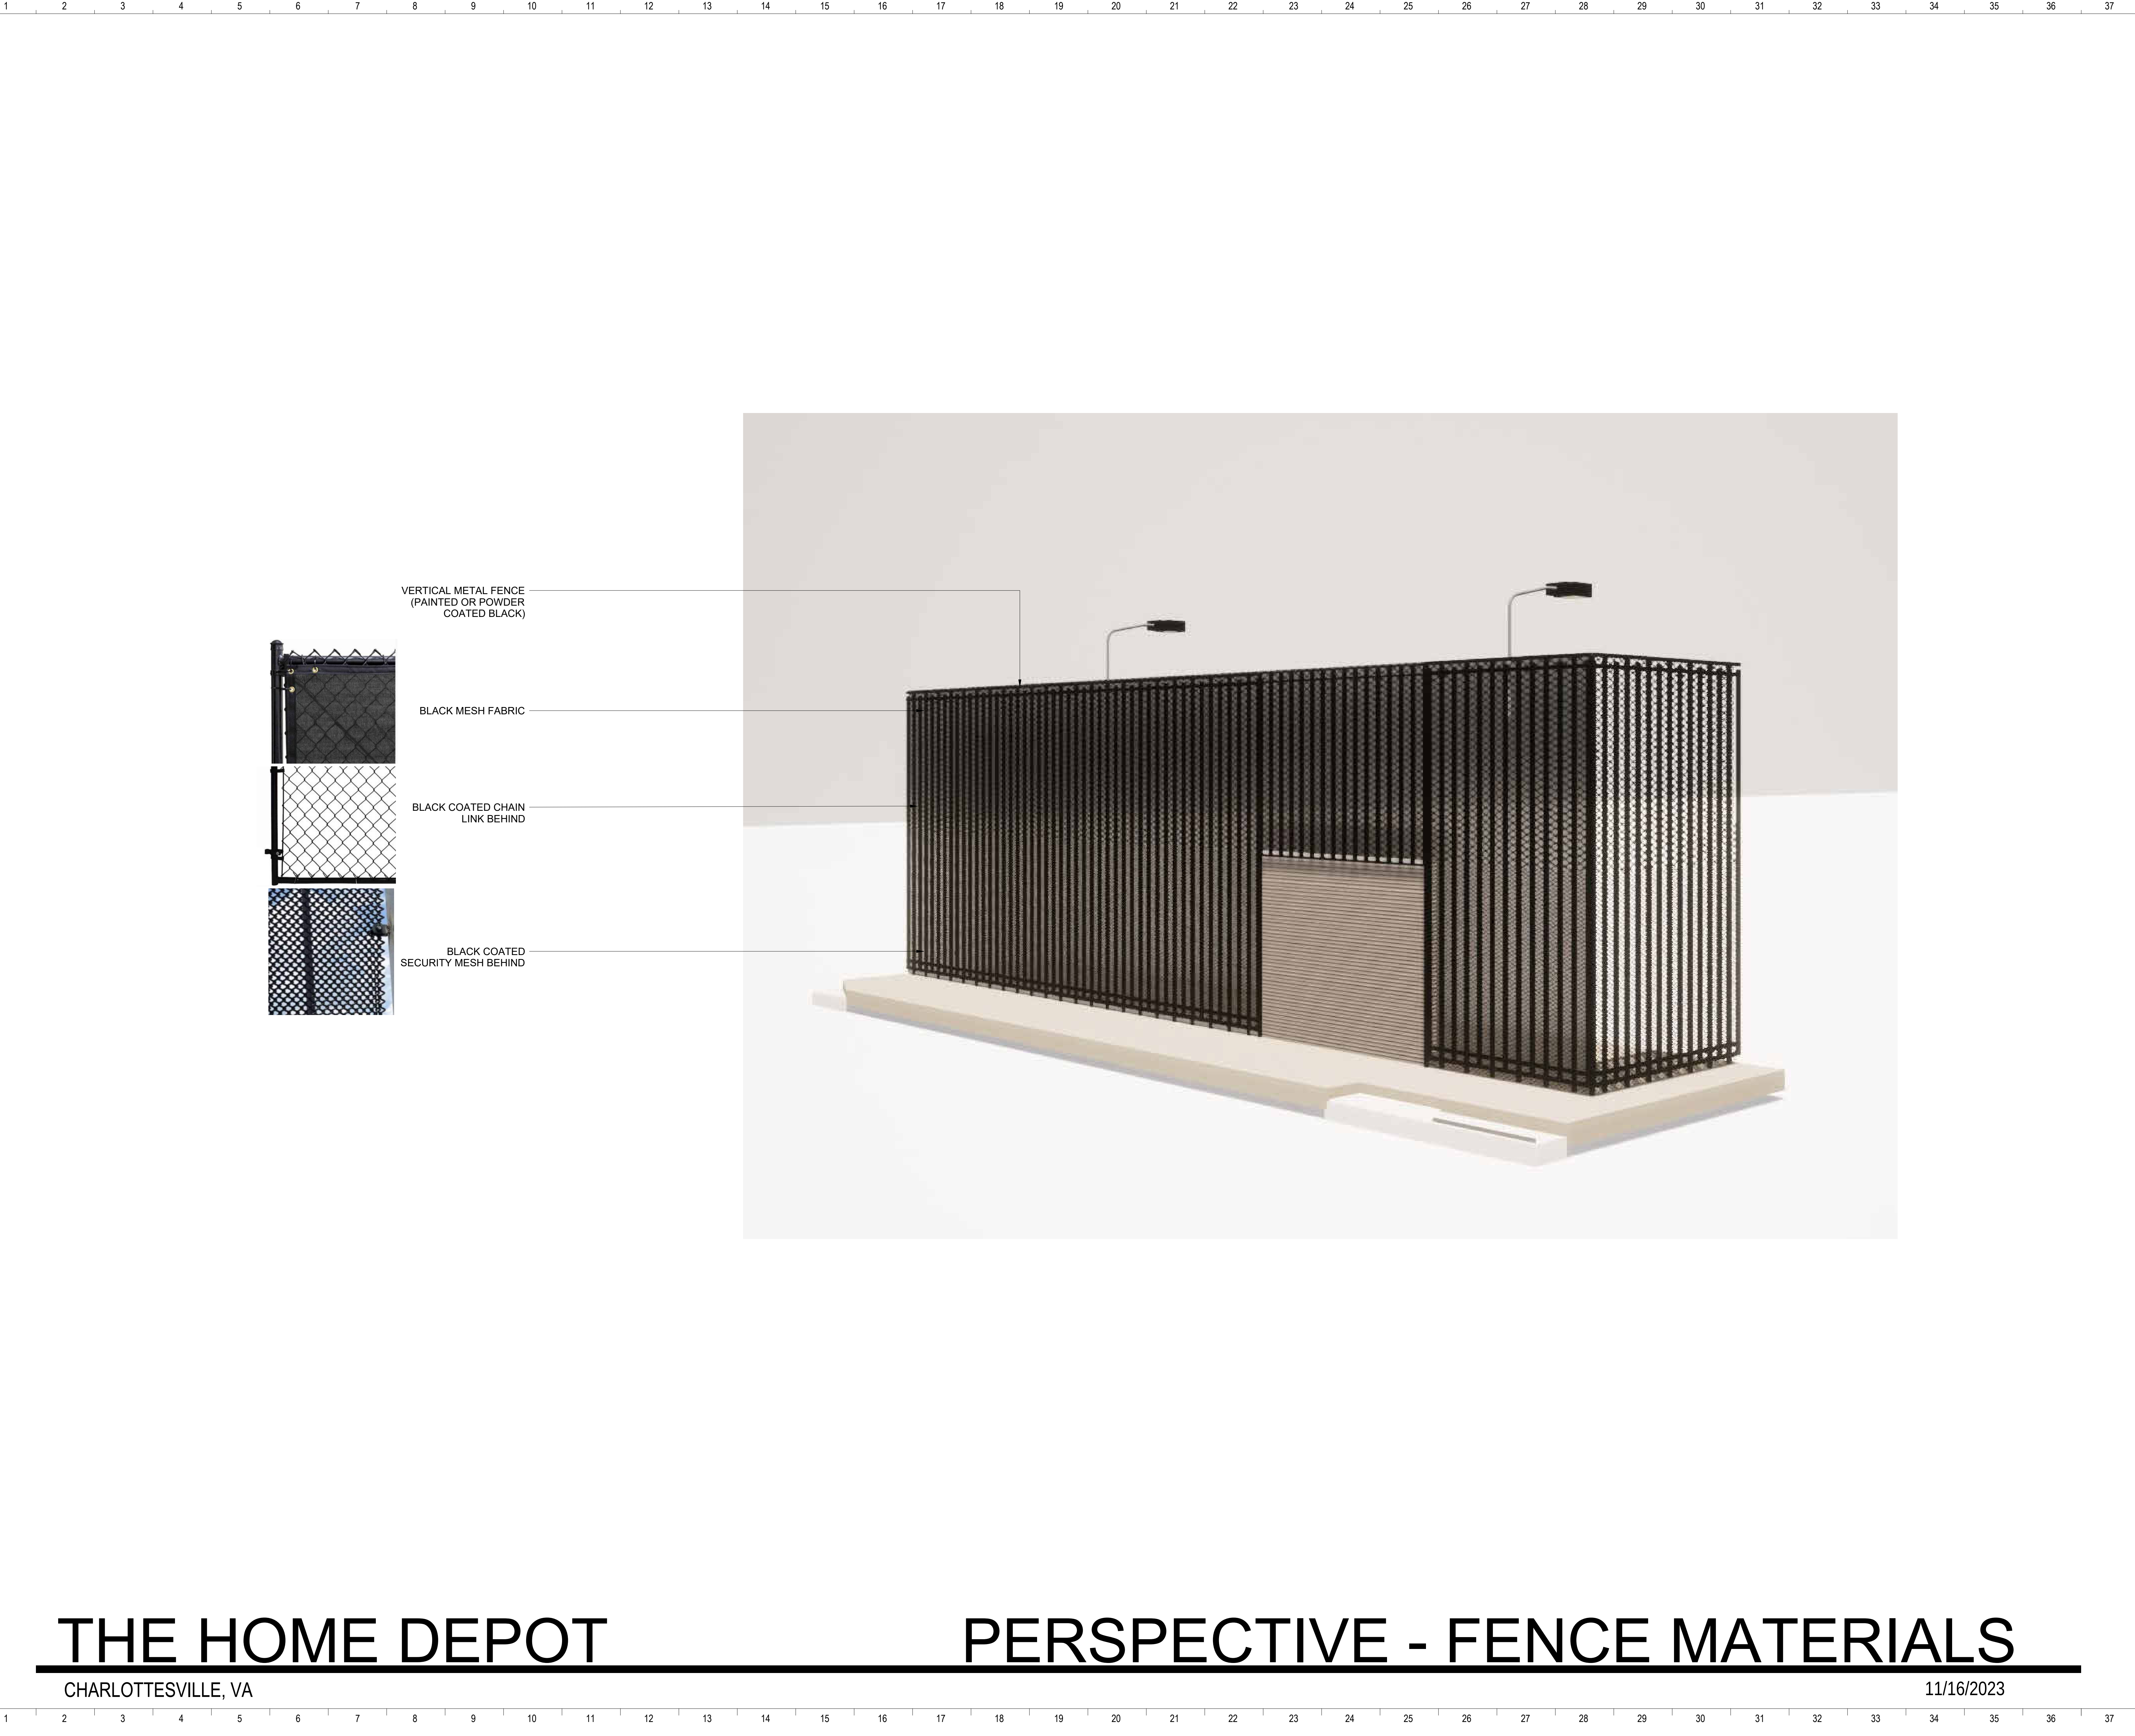

THE HOME DEPOT

PERSPECTIVE - FENCE MATERIALS

CHARLOTTESVILLE, VA

11/16/2023



CHARLOTTESVILLE, VA

THE HOME
DEPOT

2455 PACES FERRY ROAD, C-19
ATLANTA, GA 30339-4024

T: 770.433.8211

© MG2 Inc. All rights reserved. No part of this document may be reproduced in any form or by any means without permission in writing from MG2, Inc.




8444 Westpark Dr, Ste 120
McLean, VA 22102
703 564 8484
MG2.com

MG2

HDPCR0701

PERSPECTIVE - FENCE
MATERIALS

DD50-07

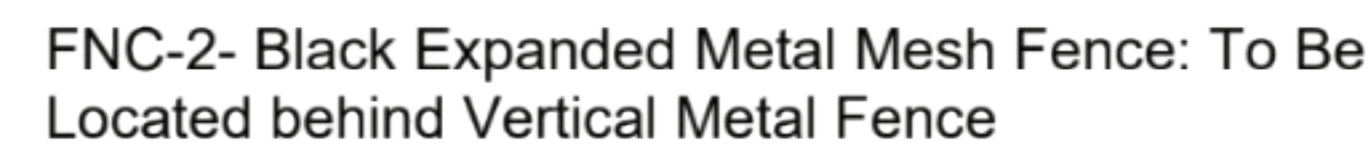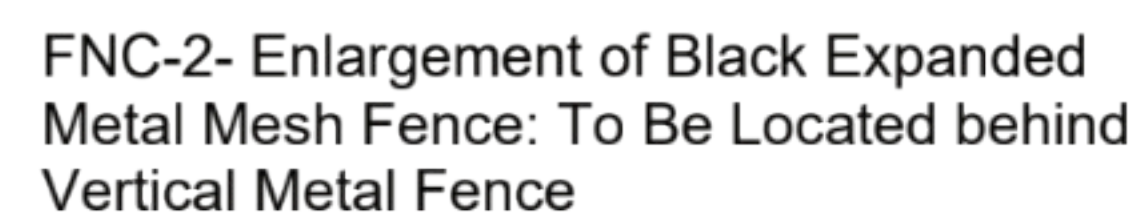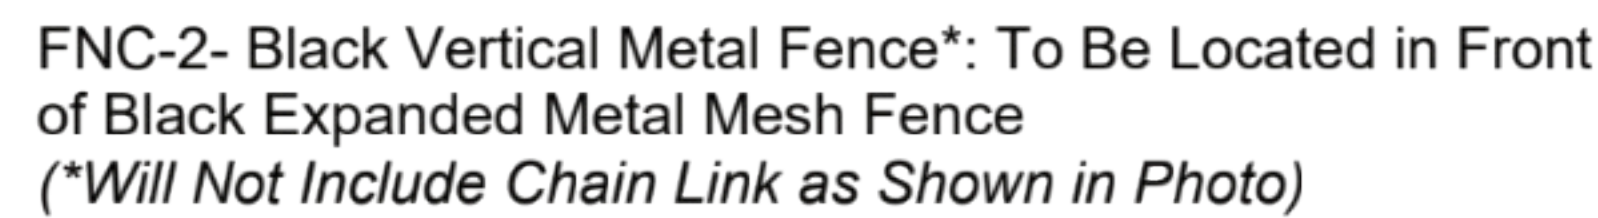

FNC-5- Black Vertical Metal Fence with Black Chain Link Behind

THE HOME DEPOT

EXTERIOR ELEVATION 1: FENCE MATERIAL IMAGES




THE HOME
DEPOT

MCQ2, Inc. All rights reserved. No part of this document may be reproduced in any form by any means without permission in writing from MCQ2, Inc.

MG2

DD50-08

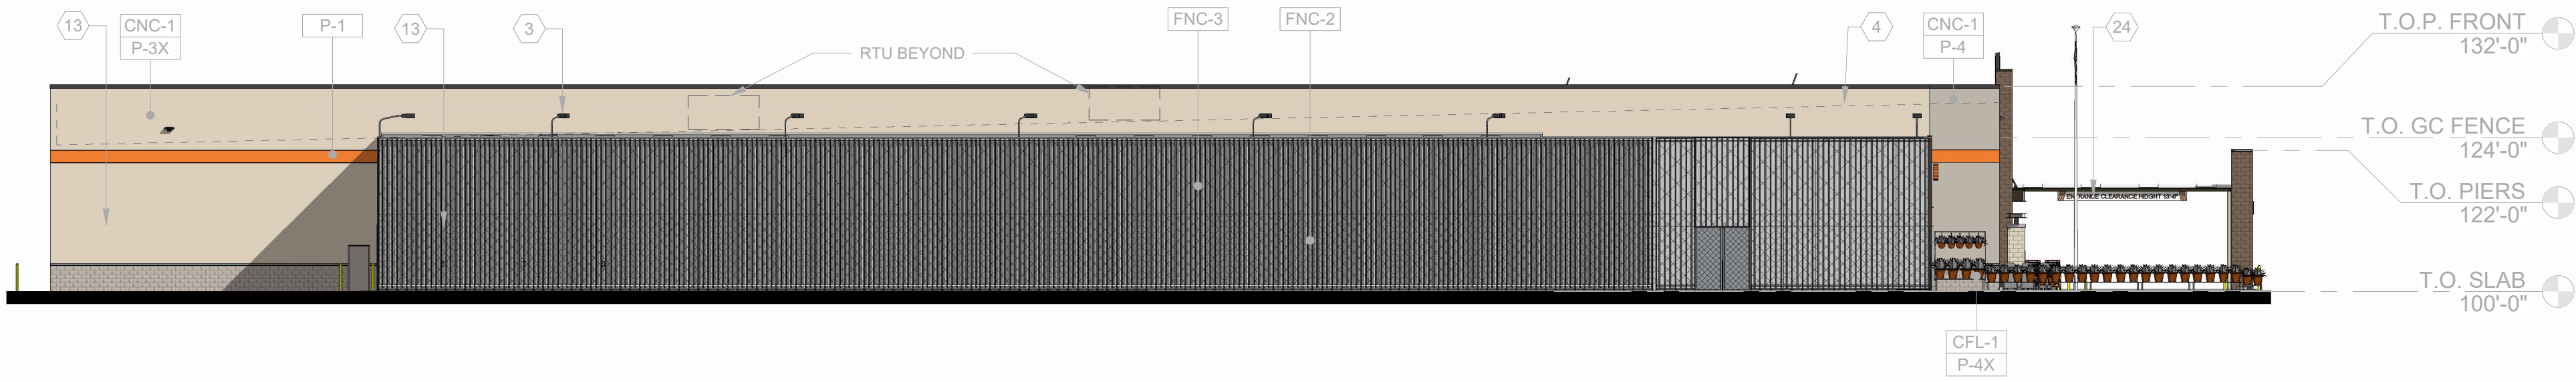

2 EXTERIOR ELEVATION - GARDEN CENTER
SCALE: 1" = 20'-0"




FNC-2- Black Vertical Metal Fence*: To Be Located in Front of Black Expanded Metal Mesh Fence
(*Will Not Include Chain Link as Shown in Photo)



FNC-2- Enlargement of Black Expanded Metal Mesh Fence: To Be Located behind Vertical Metal Fence




FNC-2- Black Expanded Metal Mesh Fence: To Be Located behind Vertical Metal Fence

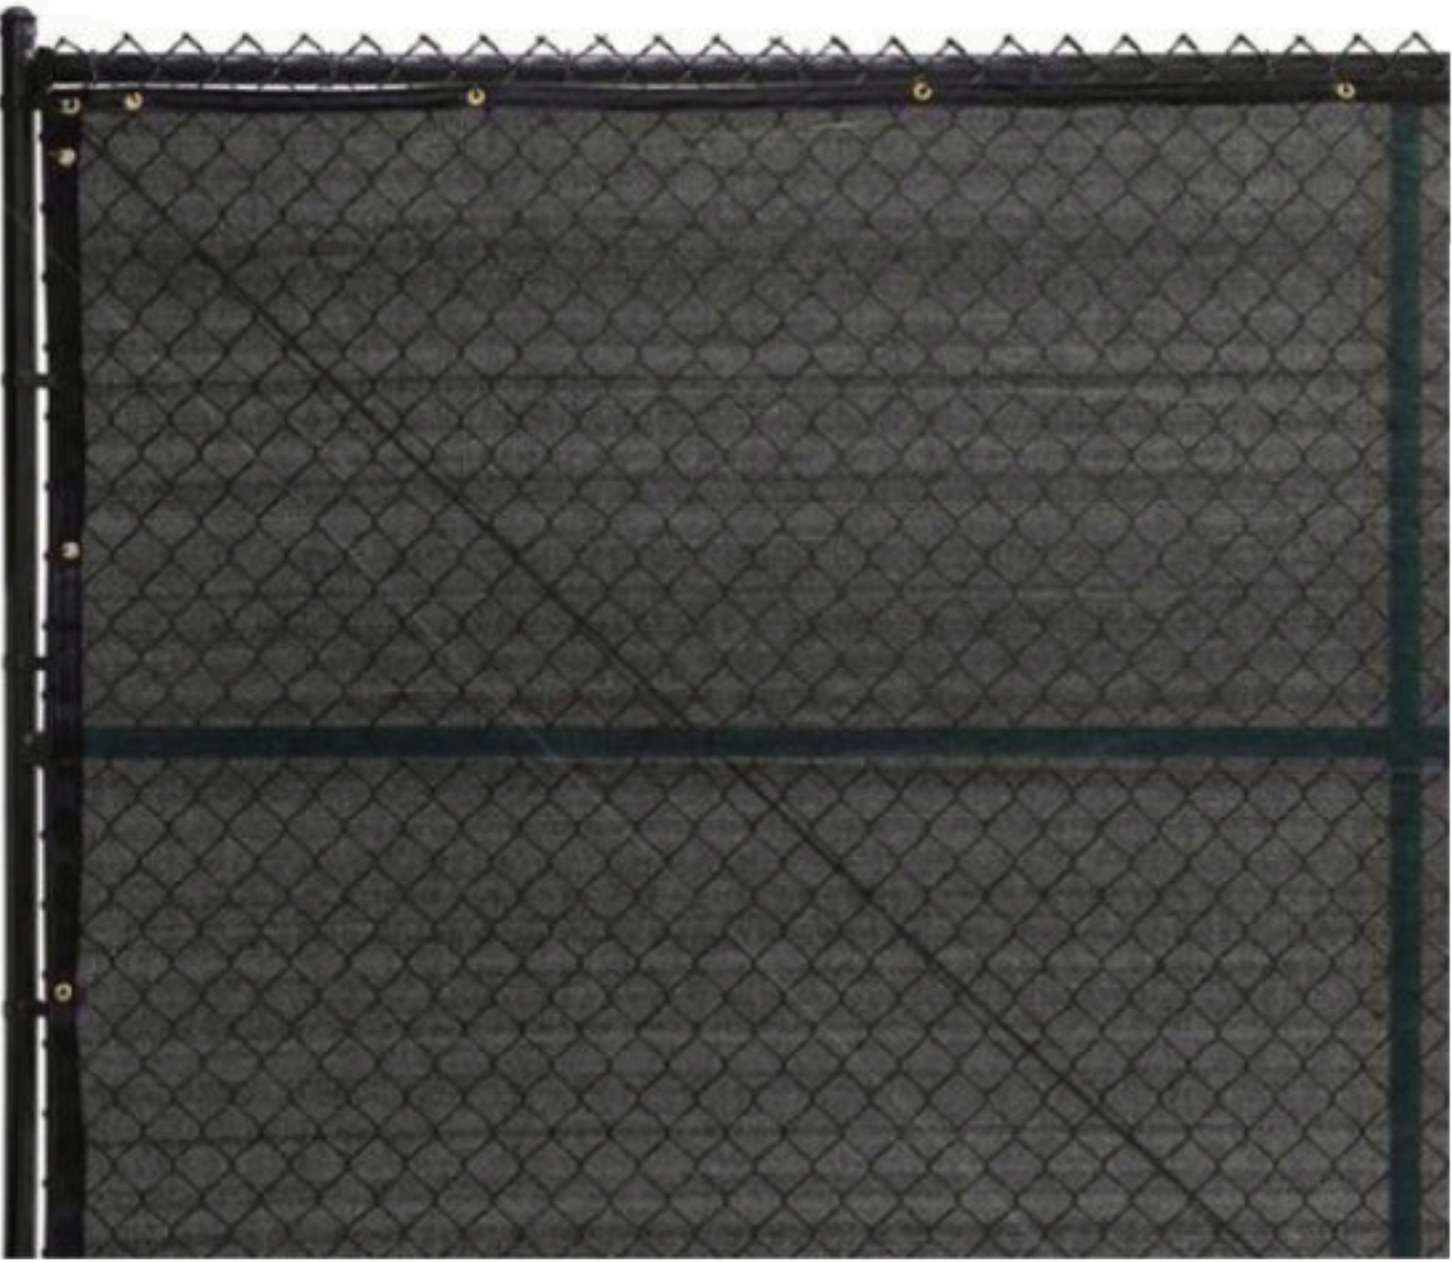


FNC-2- Black Fabric Mesh*: To Be Located behind and attached to Black Expanded Metal Mesh Fence
(*Will Not Include Chain Link as Shown in Photo)


FENCE FNC-2: MATERIAL IMAGES

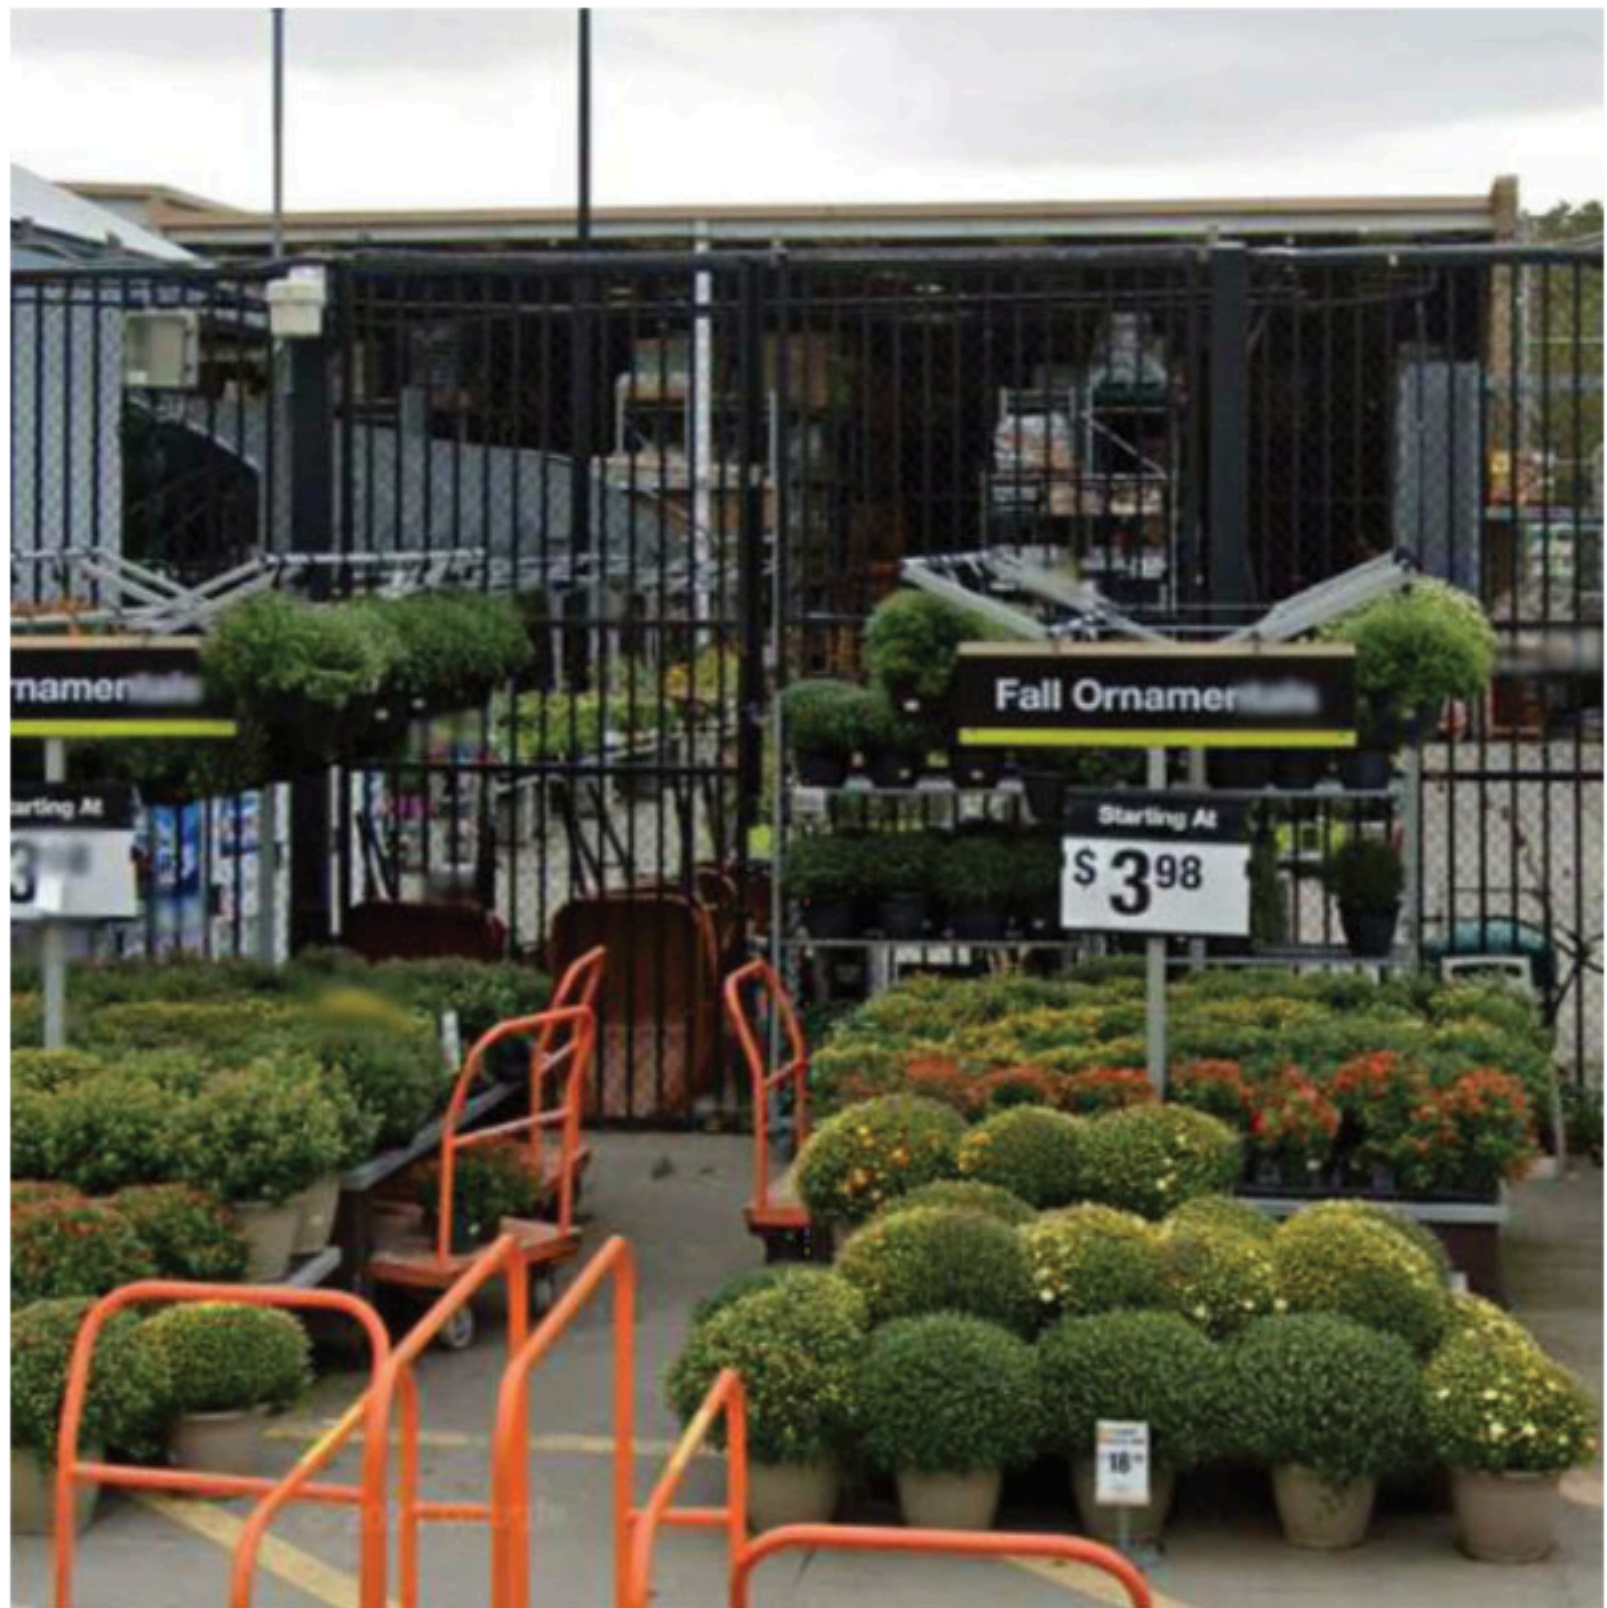

FNC-3- Vertical Metal Fence with Black Chain Link Fence Behind: Together To Be Located in Front of Black Fabric Mesh

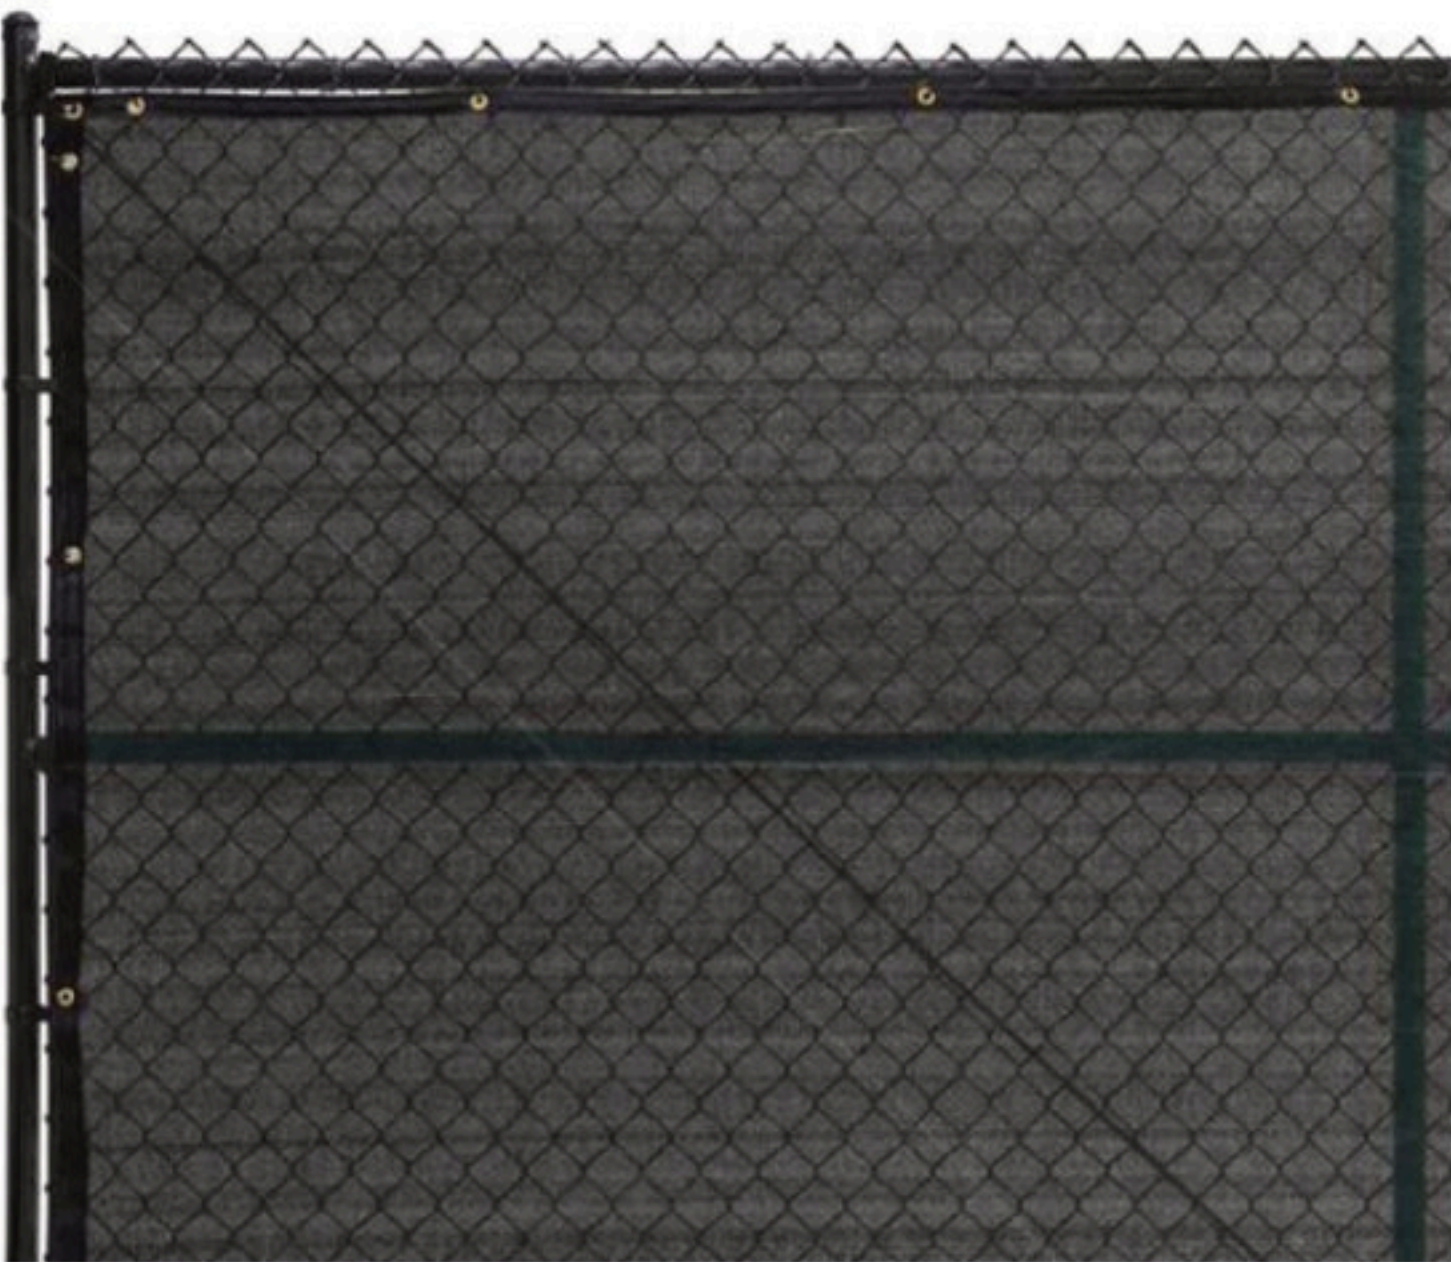

FNC-3- Black Fabric Mesh: To Be Located behind and attached to Black Chain Link Fence

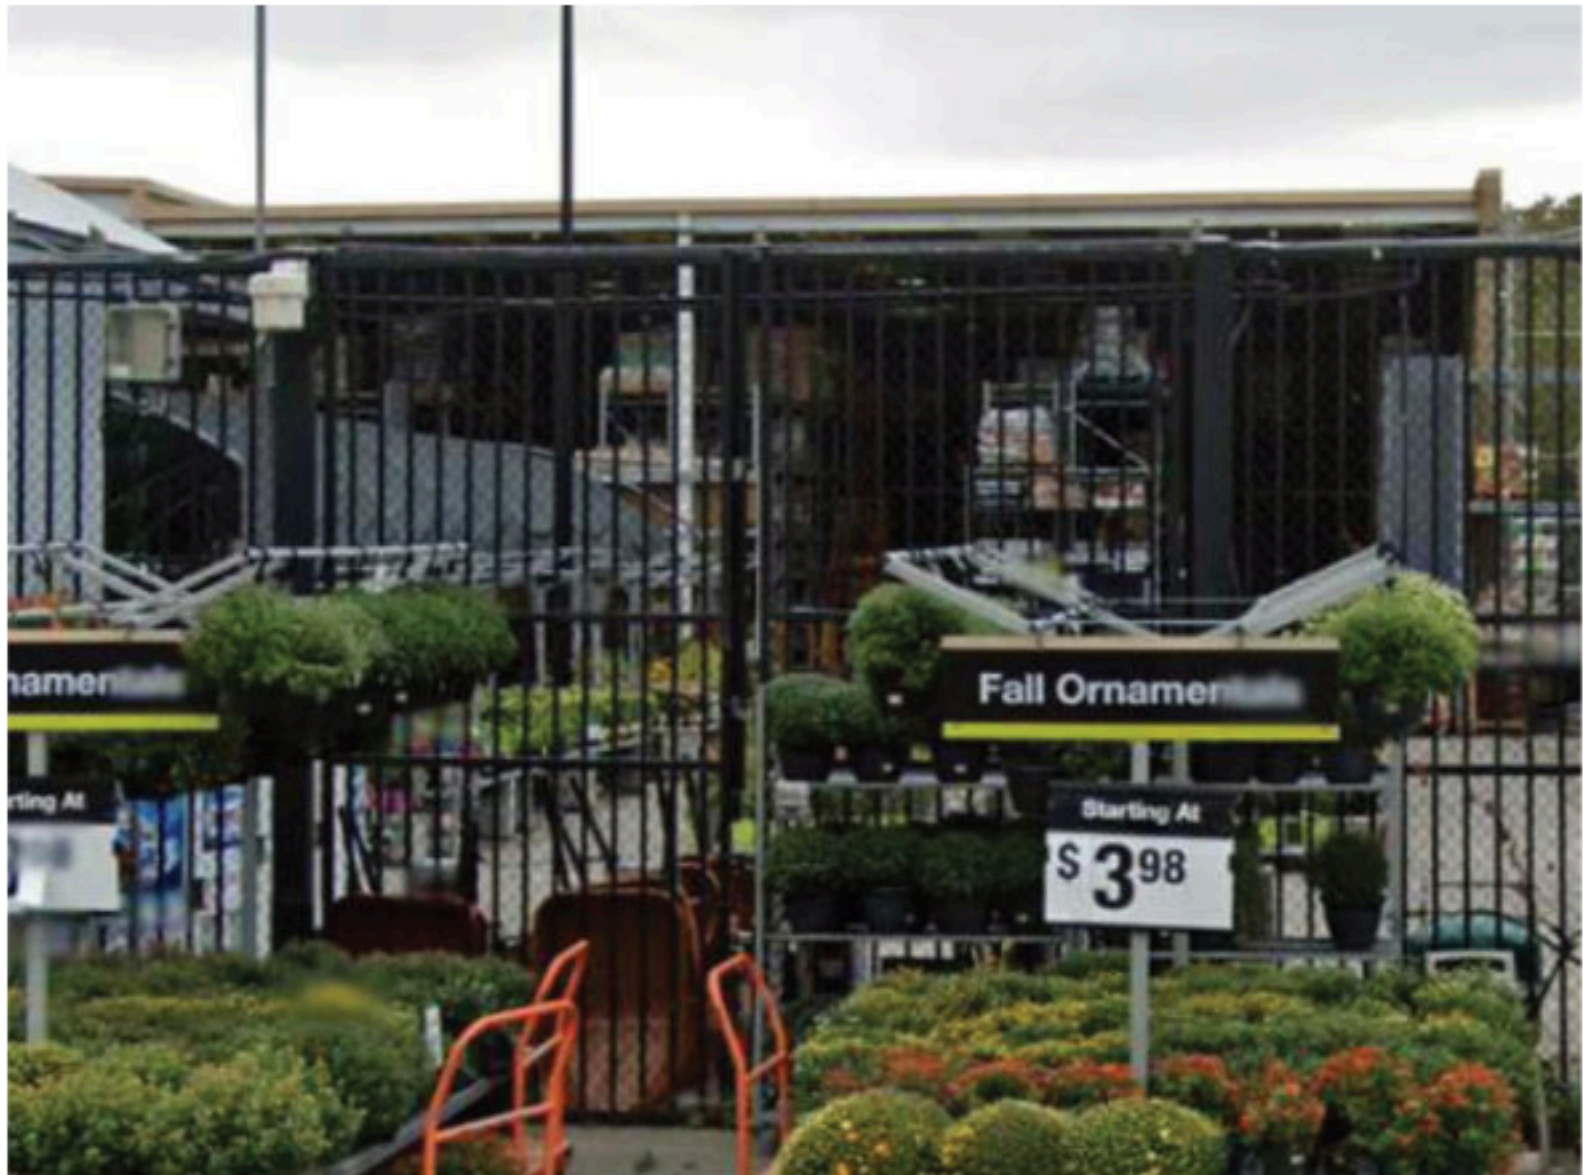

FNC-5- Black Vertical Metal Fence with Black Chain Link Behind

FENCE FNC-3: MATERIAL IMAGES

FENCE FNC-5: MATERIAL IMAGE



CHARLOTTESVILLE, VA
THE HOME DEPOT
2455 PACES FERRY ROAD, C-19
ATLANTA, GA 30339-4024
T: 770.433.8211

8444 Westpark Dr, Ste 120
McLean, VA 22102
703 564 8484
MG2.com



HDPCR0701