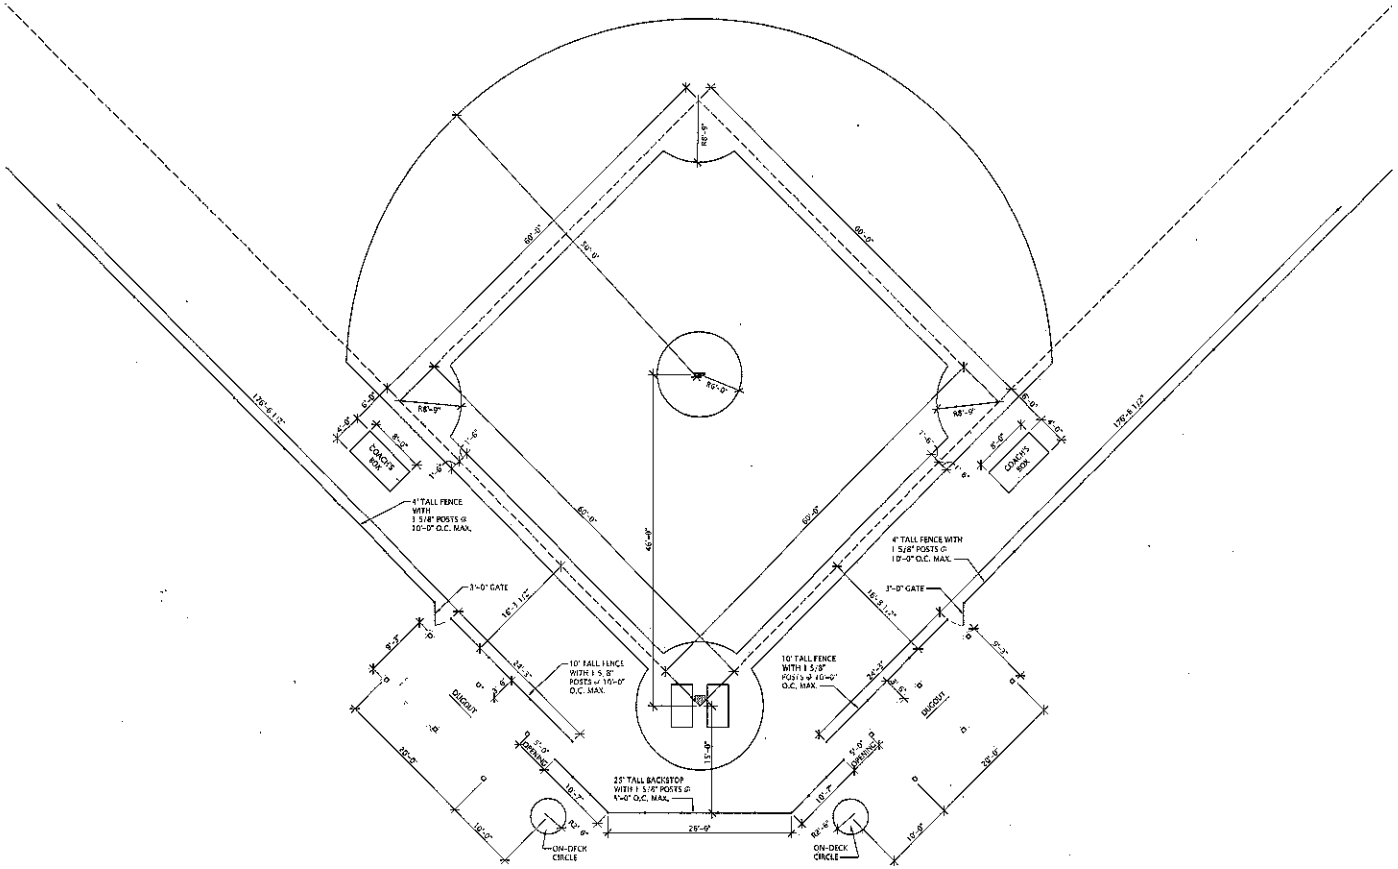

PROPOSED BASEBALL FIELD PLAN

SCALE: 1/8" = 1'-0"

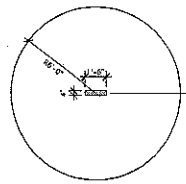

PITCHER'S MOUND LAYOUT

SCALE: 1/4" = 1'-0"

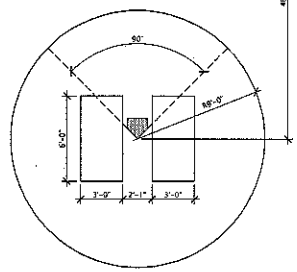

HOME PLATE LAYOUT

SCALE: 1/4" = 1'-0"

STONE ROBINSON SCHOOL FIELD

958 NORTH MILTON ROAD

CHARLOTTESVILLE, VA

ISSUE	DATE
CONDITIONAL USE PERMIT APPLICATION	10.31.11

DRAWING TITLE

PROPOSED BASEBALL FIELD PLAN

SHEET

AS.2