


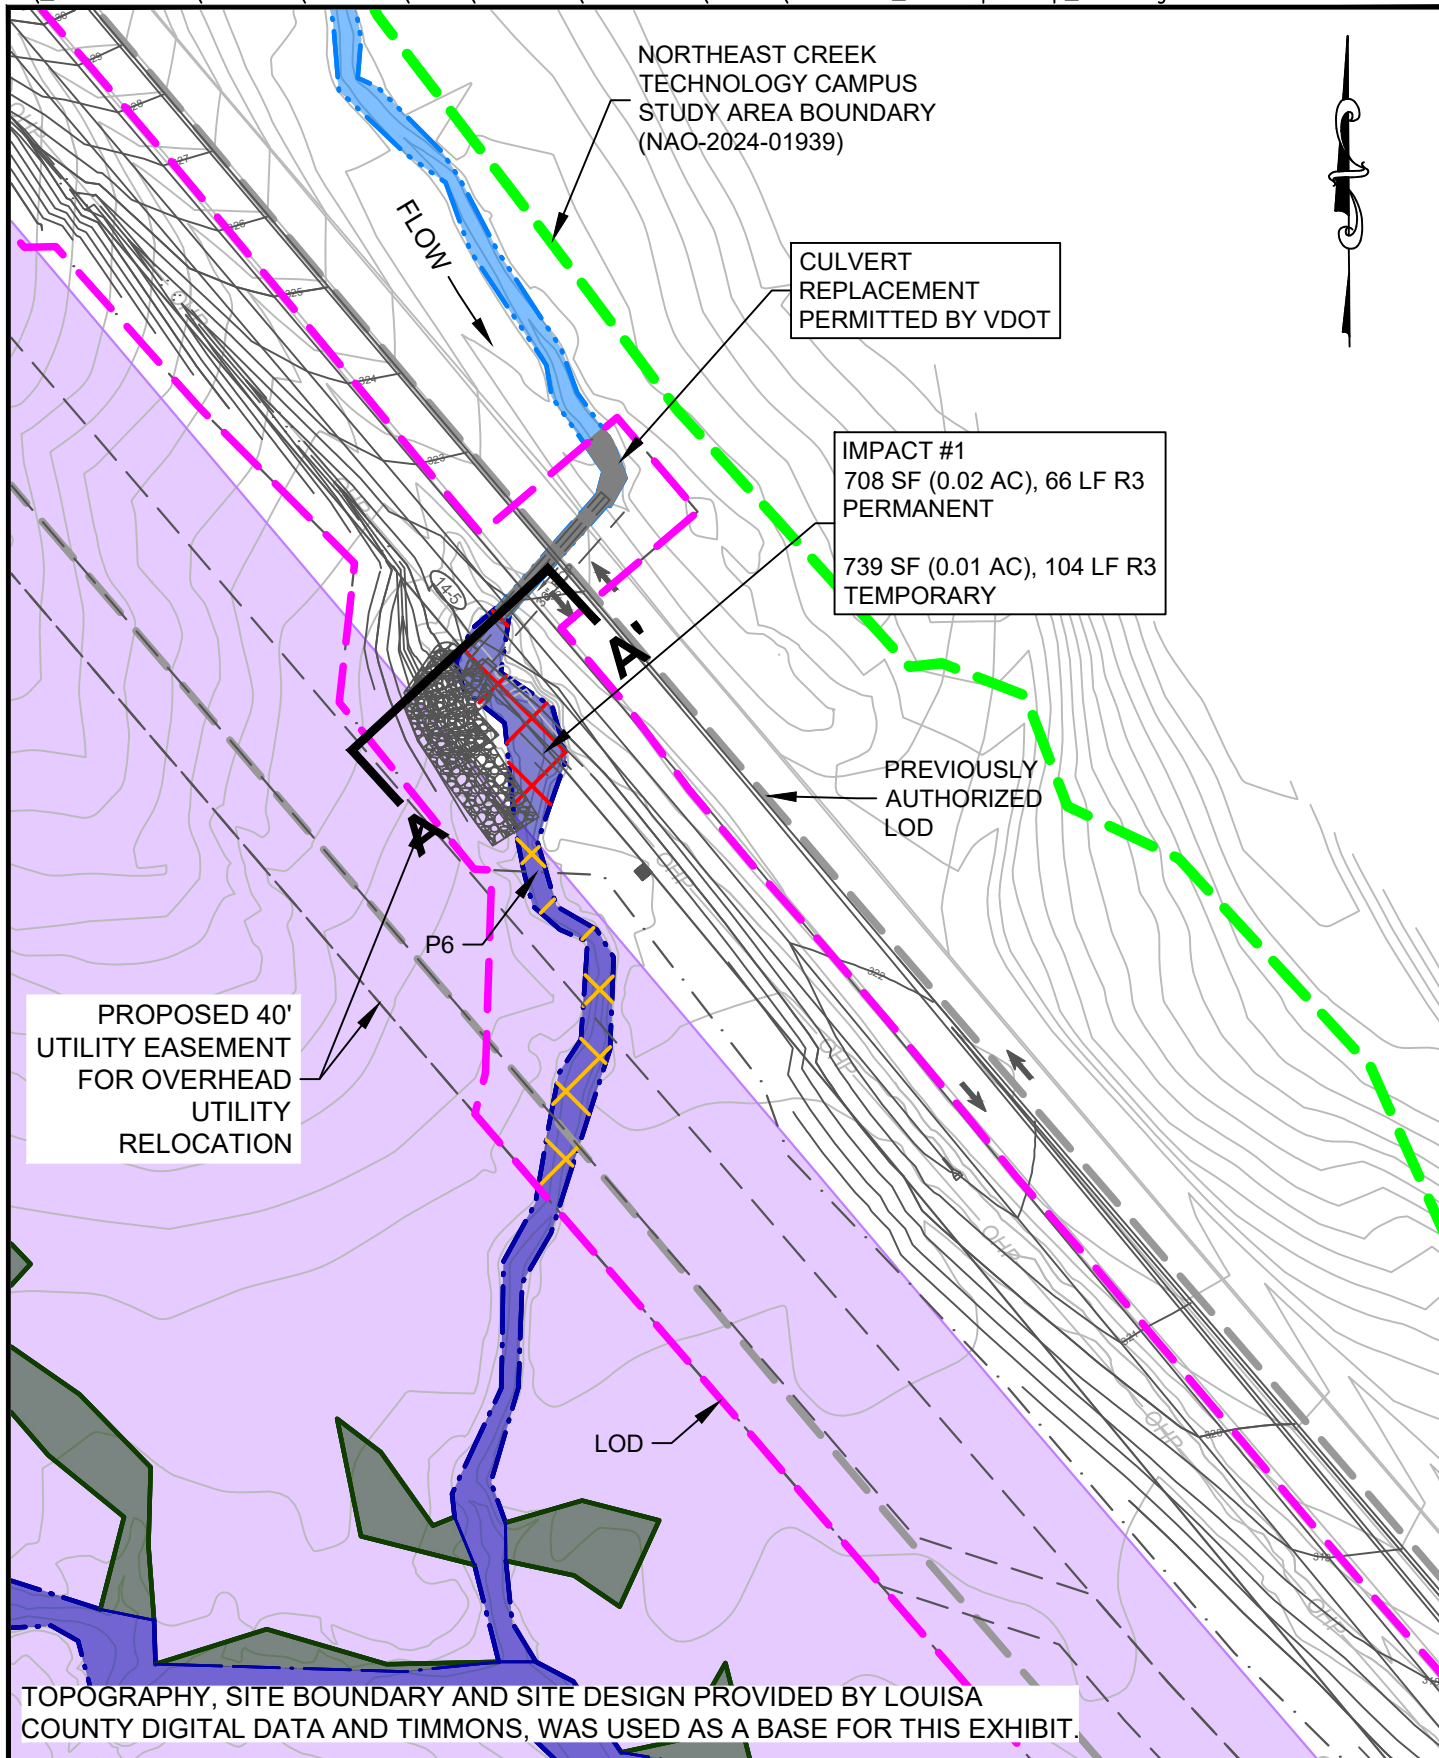

Applicant:

Amazon Data Services, Inc.
410 Terry Ave N
Seattle, WA 98109

Agent:

Wetland Studies and Solutions, Inc.
5300 Wellington Branch Drive, Suite 100
Gainesville, VA 20155
(Phone) 703-679-5600 (Fax) 703-679-5601

**GREEN BAY FARM
ROAD PHASE I**
*Proposed Impacts to Nontidal
Waters of the U.S.*
Louisa County, Virginia


IMPACT #1

Date: April 2025; Rev July 2026

Scale: 1" = 50'

Sheet: 5 of 25

SECTION A-A

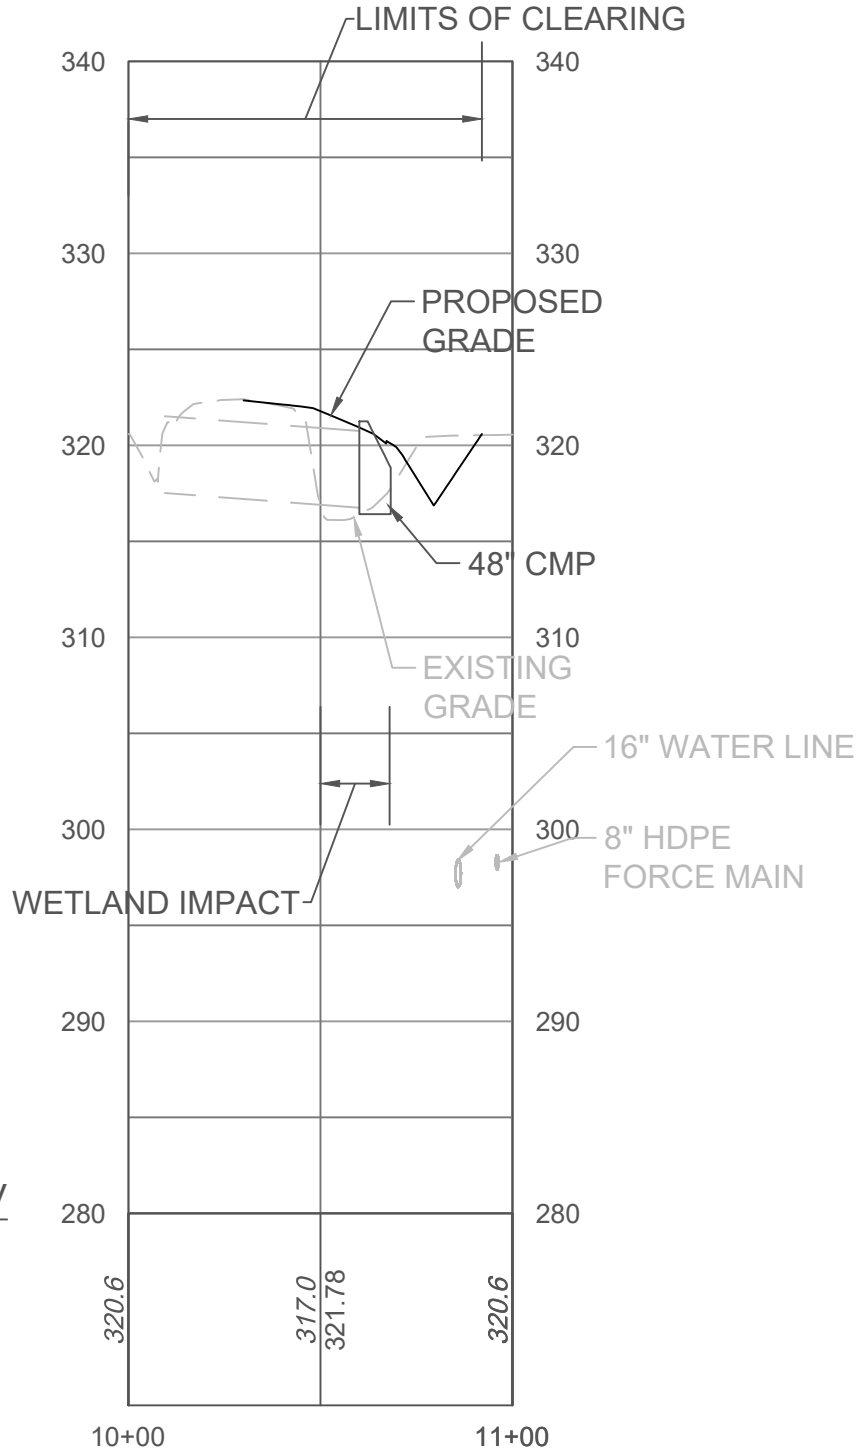

TOPOGRAPHY, SITE BOUNDARY AND SITE DESIGN PROVIDED BY TIMMONS GROUP, WAS USED AS A BASE FOR THIS EXHIBIT.

Applicant:

Amazon Data Services, Inc.
410 Terry Ave N
Seattle, WA 98109

GREEN BAY FARM
ROAD PHASE I
Proposed Impacts to Nontidal Waters of the U.S.
Louisa County, Virginia

IMPACT #1

Date: April 2025; Rev. July 2026

Scale: 1" = 100'H
1" = 5' V


Sheet: 6 of 25

Agent:

Wetland Studies and Solutions, Inc.
5300 Wellington Branch Drive, Suite 100
Gainesville, VA 20155
(Phone) 703-679-5600 (Fax) 703-679-5601

Sheet: 7 of 25

SECTION B-B

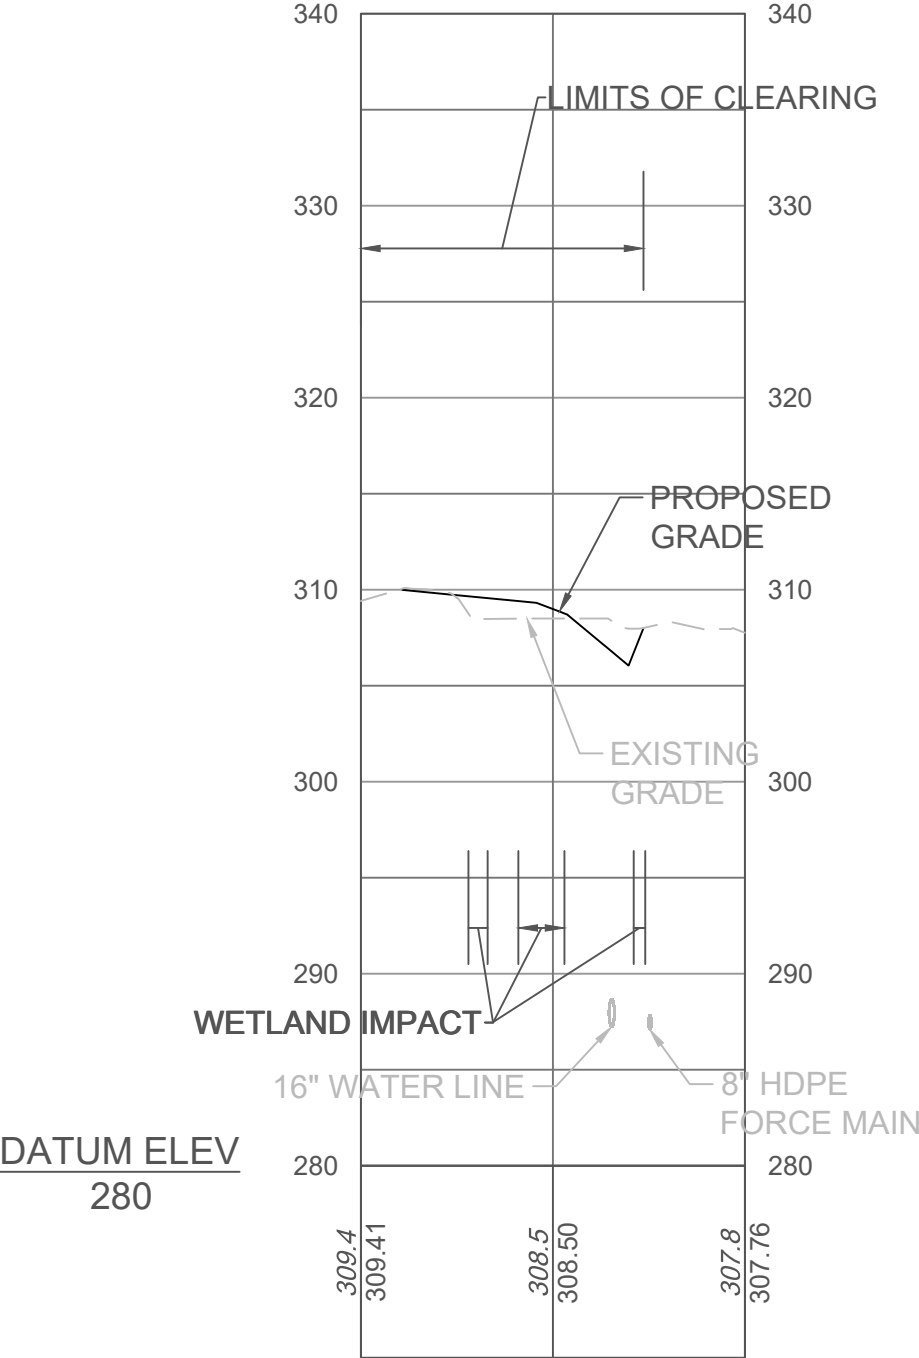

TOPOGRAPHY, SITE BOUNDARY AND SITE DESIGN PROVIDED BY
TIMMONS GROUP, WAS USED AS A BASE FOR THIS EXHIBIT.

Applicant:
Amazon Data Services, Inc.
410 Terry Ave N
Seattle, WA 98109

Agent:
Wetland Studies and Solutions, Inc.
5300 Wellington Branch Drive, Suite 100
Gainesville, VA 20155
(Phone) 703-679-5600 (Fax) 703-679-5601

GREEN BAY FARM
ROAD PHASE I
*Proposed Impacts to Nontidal
Waters of the U.S.*
Louisa County, Virginia


IMPACT #2

Date: April 2025; Rev. July 2026

Scale: 1" = 100' H
1" = 5' V

Sheet: 8 of 25

SECTION C-C

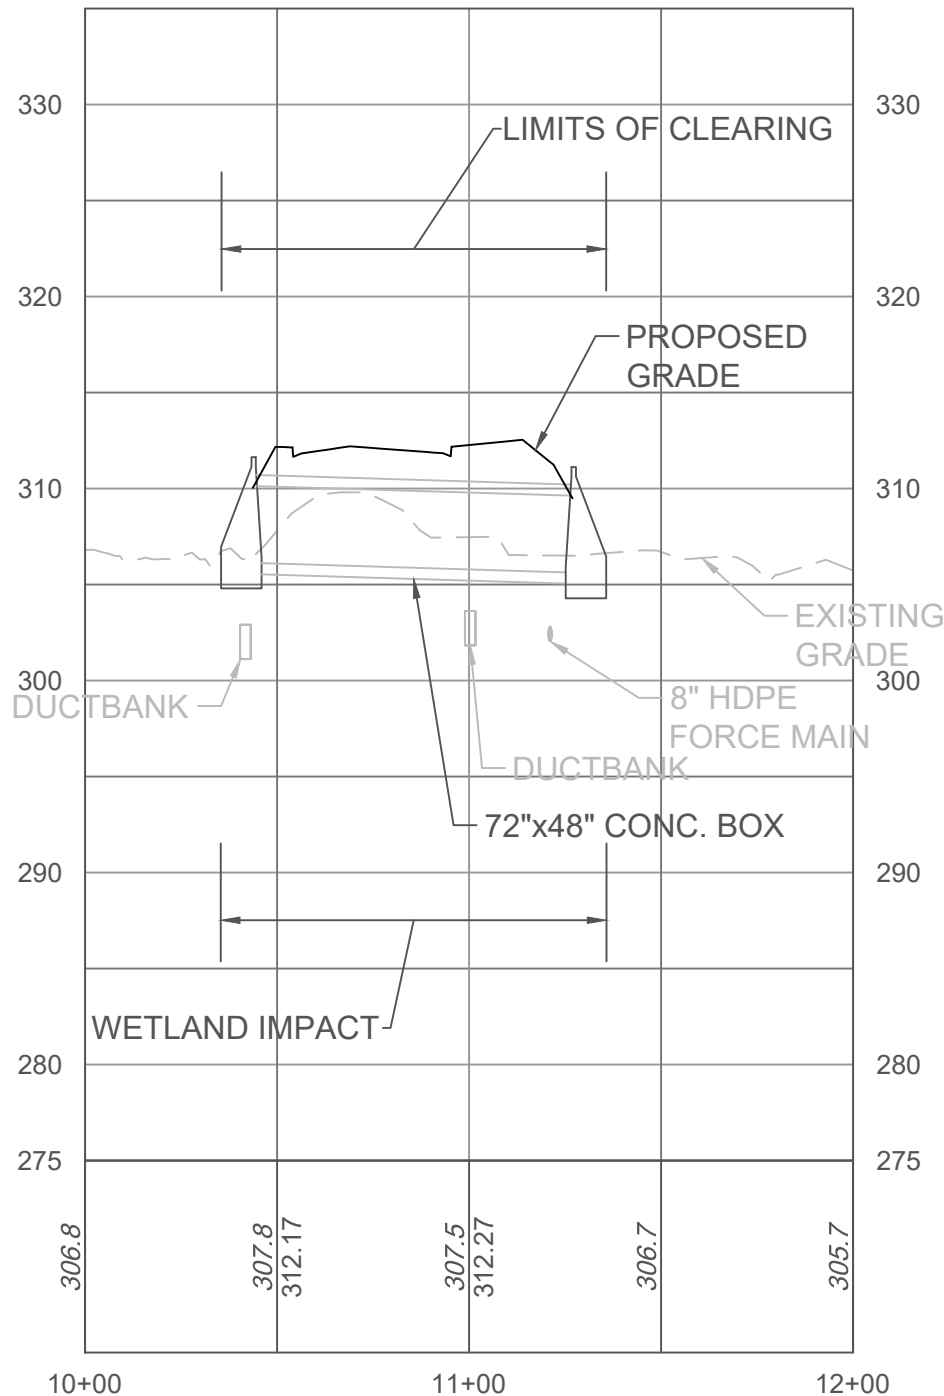

TOPOGRAPHY, SITE BOUNDARY AND SITE DESIGN PROVIDED BY
TIMMONS GROUP, WAS USED AS A BASE FOR THIS EXHIBIT.

Applicant:
Amazon Data Services, Inc.
410 Terry Ave N
Seattle, WA 98109

Agent:
Wetland Studies and Solutions, Inc.
5300 Wellington Branch Drive, Suite 100
Gainesville, VA 20155
(Phone) 703-679-5600 (Fax) 703-679-5601


GREEN BAY FARM
ROAD PHASE I
*Proposed Impacts to Nontidal
Waters of the U.S.*
Louisa County, Virginia

IMPACT #2

Date: April 2025; Rev. July 2026

Scale: 1" = 100' H
1" = 5' V

Sheet: 9 of 25

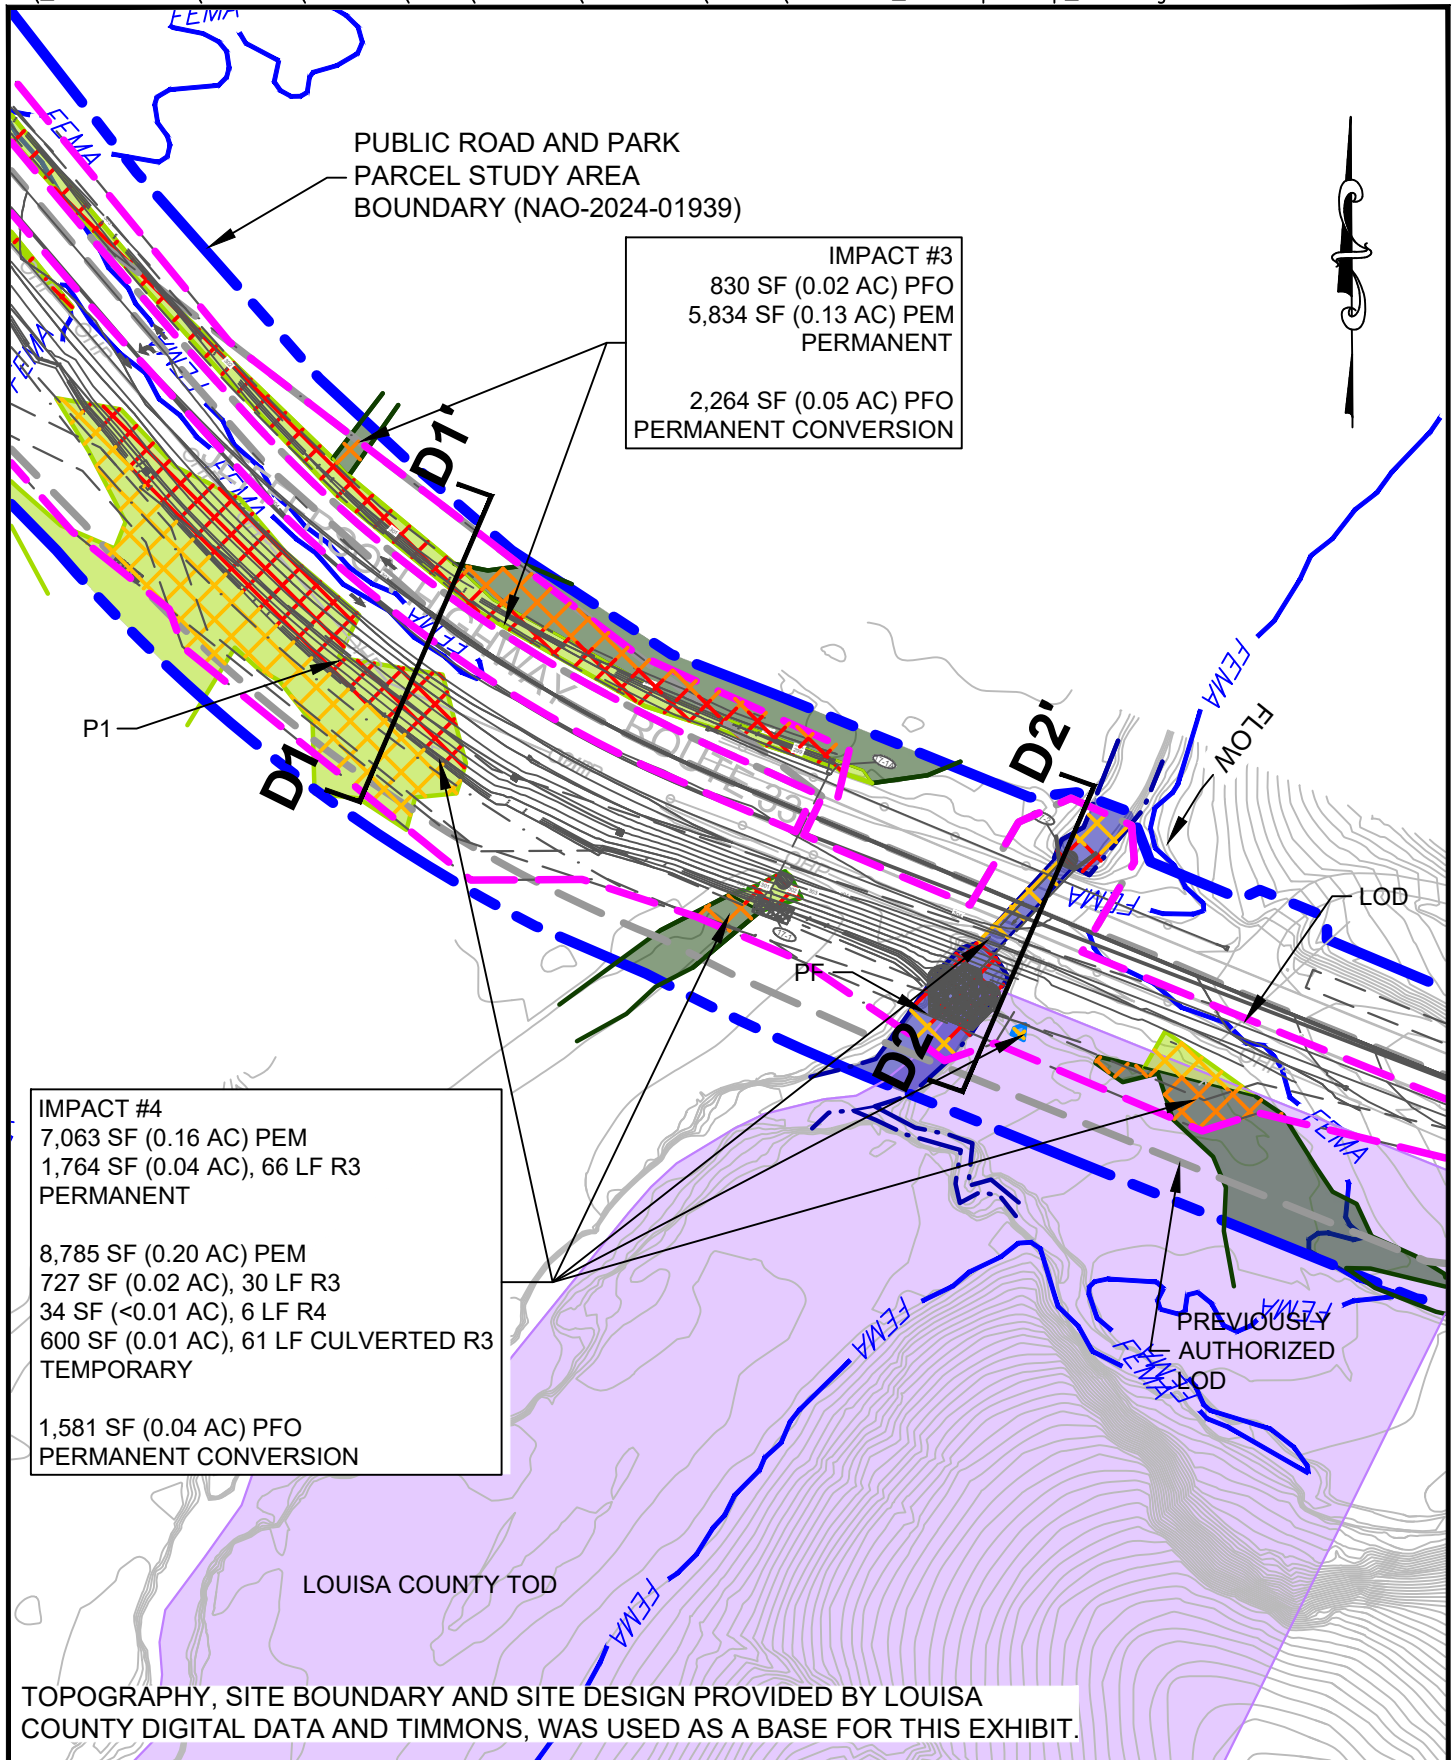

Applicant:
Amazon Data Services, Inc.
410 Terry Ave N
Seattle, WA 98109

Agent:
Wetland Studies and Solutions, Inc.
5300 Wellington Branch Drive, Suite 100
Gainesville, VA 20155
(Phone) 703-679-5600 (Fax) 703-679-5601

**GREEN BAY FARM
ROAD PHASE I**
*Proposed Impacts to Nontidal
Waters of the U.S.*
Louisa County, Virginia


IMPACTS #3 & #4

Date: April 2025; July 2026

Scale: 1" = 50'

Sheet: 10 of 25

SECTION D1'-D1'

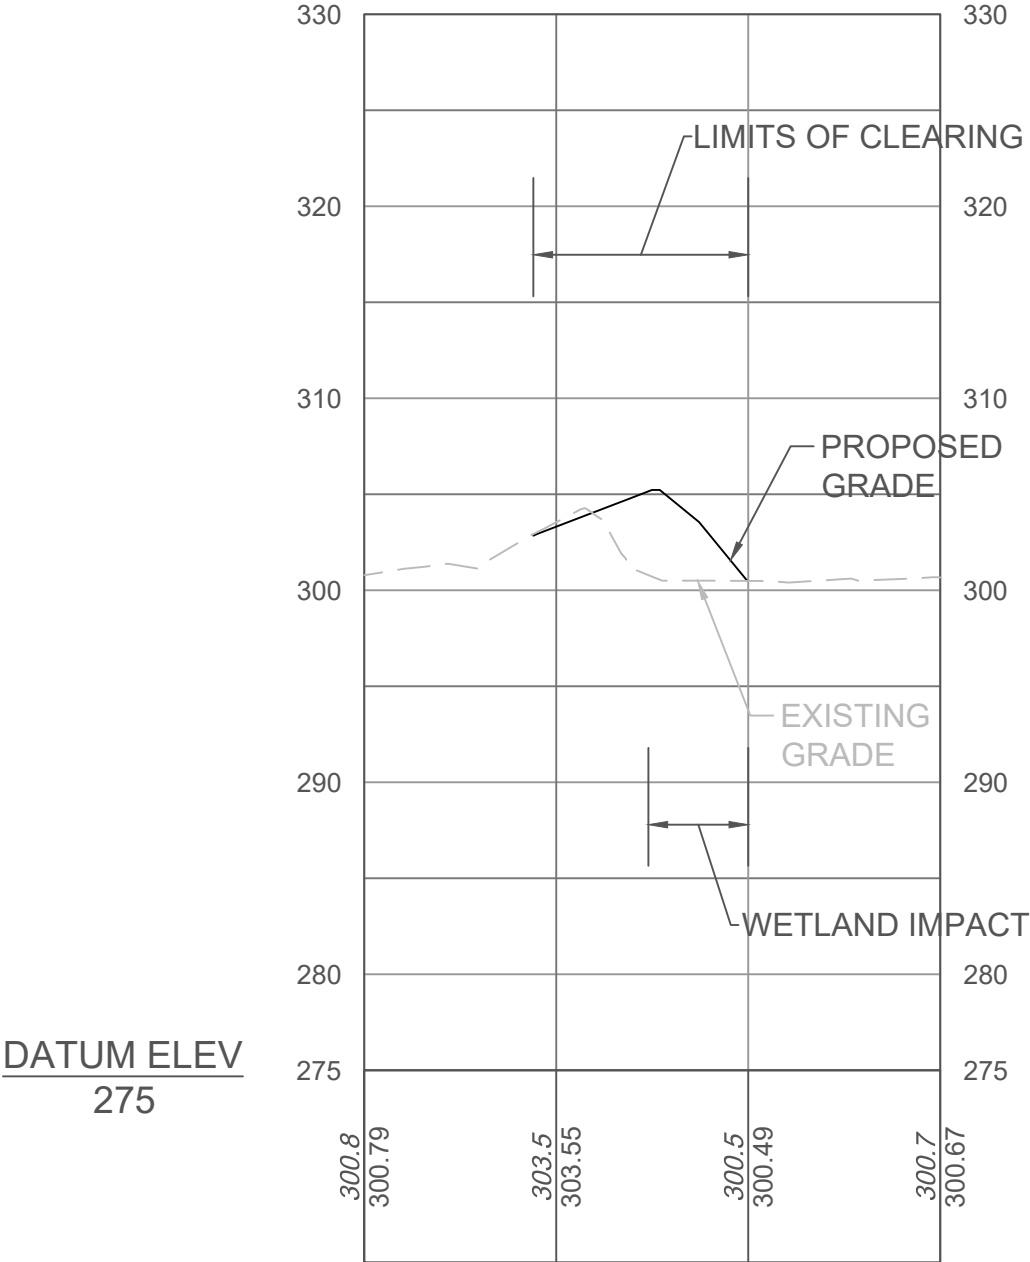

TOPOGRAPHY, SITE BOUNDARY AND SITE DESIGN PROVIDED BY
TIMMONS GROUP, WAS USED AS A BASE FOR THIS EXHIBIT.

Applicant:
Amazon Data Services, Inc.
410 Terry Ave N
Seattle, WA 98109

Agent:
Wetland Studies and Solutions, Inc.
5300 Wellington Branch Drive, Suite 100
Gainesville, VA 20155
(Phone) 703-679-5600 (Fax) 703-679-5601

GREEN BAY FARM
ROAD PHASE I
*Proposed Impacts to Nontidal
Waters of the U.S.*
Louisa County, Virginia


IMPACT #3

Date: April 2025; Rev. July 2026

Scale: 1" = 100' H
1" = 5' V

Sheet: 11 of 25

SECTION D2'-D2'

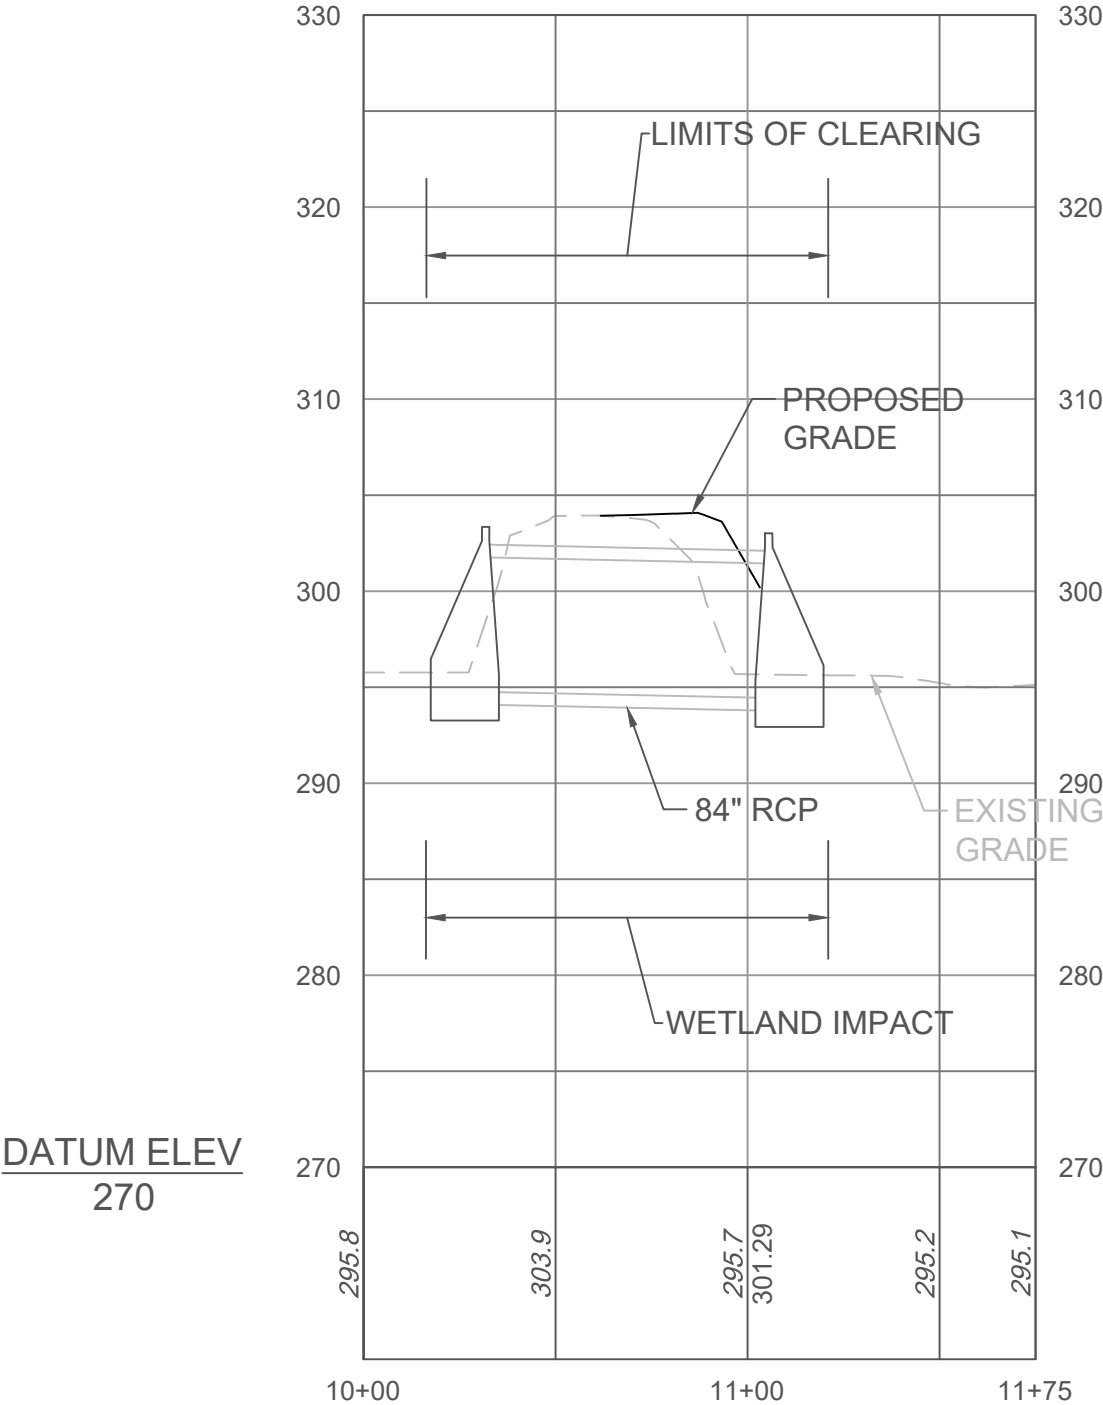

TOPOGRAPHY, SITE BOUNDARY AND SITE DESIGN PROVIDED BY
TIMMONS GROUP, WAS USED AS A BASE FOR THIS EXHIBIT.

Applicant:
Amazon Data Services, Inc.
410 Terry Ave N
Seattle, WA 98109

Agent:
Wetland Studies and Solutions, Inc.
5300 Wellington Branch Drive, Suite 100
Gainesville, VA 20155
(Phone) 703-679-5600 (Fax) 703-679-5601

GREEN BAY FARM
ROAD PHASE I
*Proposed Impacts to Nontidal
Waters of the U.S.*
Louisa County, Virginia

IMPACT #4

Date: April 2025; Rev. July 2026

Scale: 1" = 100' H
1" = 5' V


Sheet: 12 of 25

Applicant:
Amazon Data Services, Inc.
410 Terry Ave N
Seattle, WA 98109

Agent:
Wetland Studies and Solutions, Inc.
5300 Wellington Branch Drive, Suite 100
Gainesville, VA 20155
(Phone) 703-679-5600 (Fax) 703-679-5601

IMPACT #5 <i>Date: April 2025; Rev July 2026</i>	
<i>Scale: 1" = 50'</i>	<i>Sheet: 13 of 25</i>

SECTION E-E

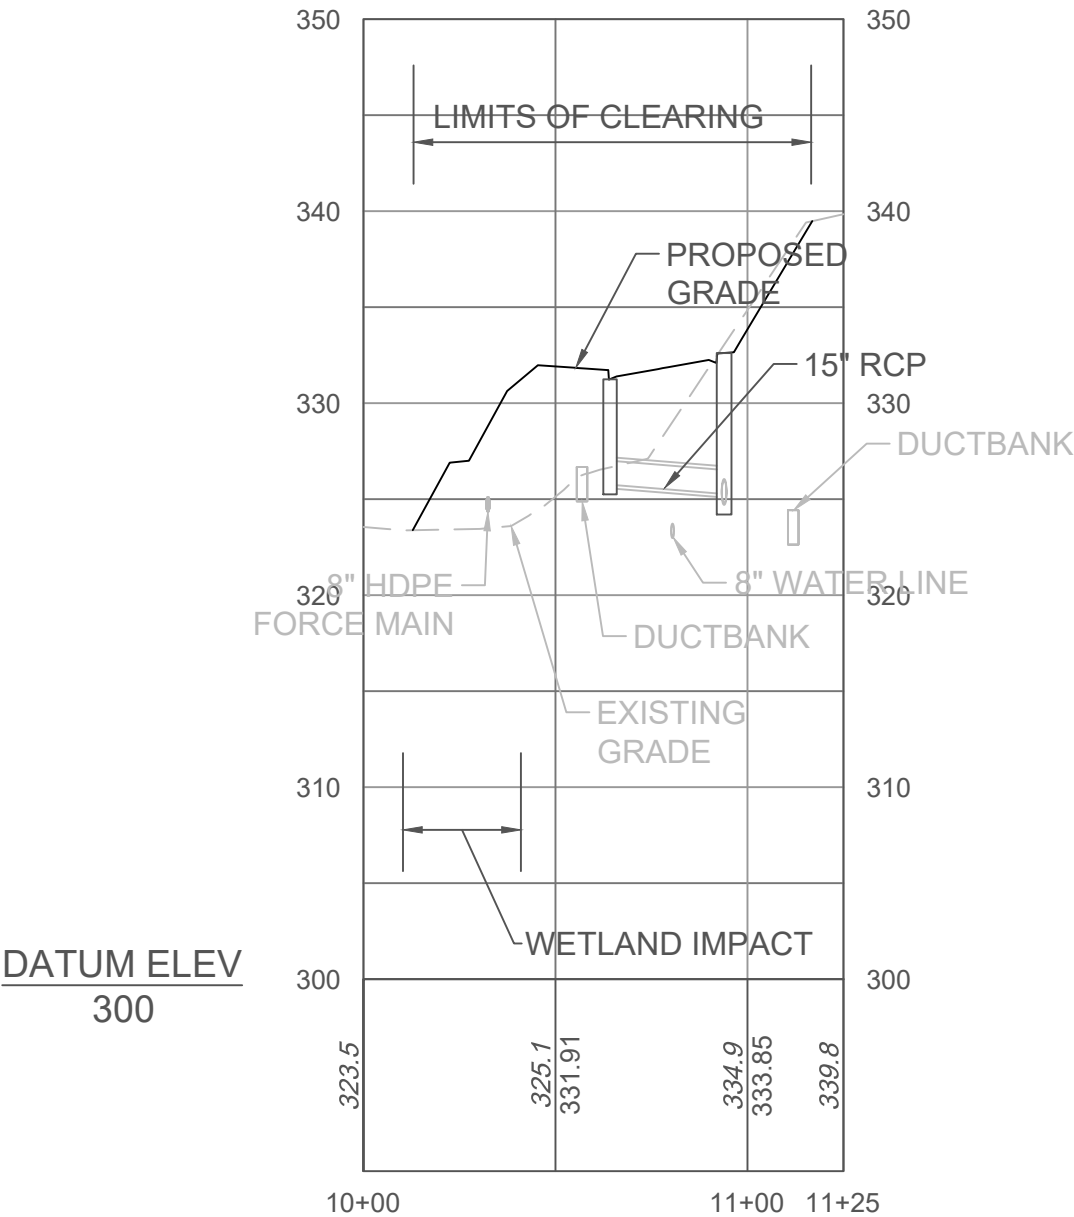

TOPOGRAPHY, SITE BOUNDARY AND SITE DESIGN PROVIDED BY
TIMMONS GROUP, WAS USED AS A BASE FOR THIS EXHIBIT.

Applicant:
Amazon Data Services, Inc.
410 Terry Ave N
Seattle, WA 98109

Agent:
Wetland Studies and Solutions, Inc.
5300 Wellington Branch Drive, Suite 100
Gainesville, VA 20155
(Phone) 703-679-5600 (Fax) 703-679-5601


GREEN BAY FARM
ROAD PHASE I
*Proposed Impacts to Nontidal
Waters of the U.S.*
Louisa County, Virginia

IMPACT #5

Date: April 2025; Rev. July 2026

Scale: 1" = 100' H
1" = 5' V

Sheet: 14 of 25

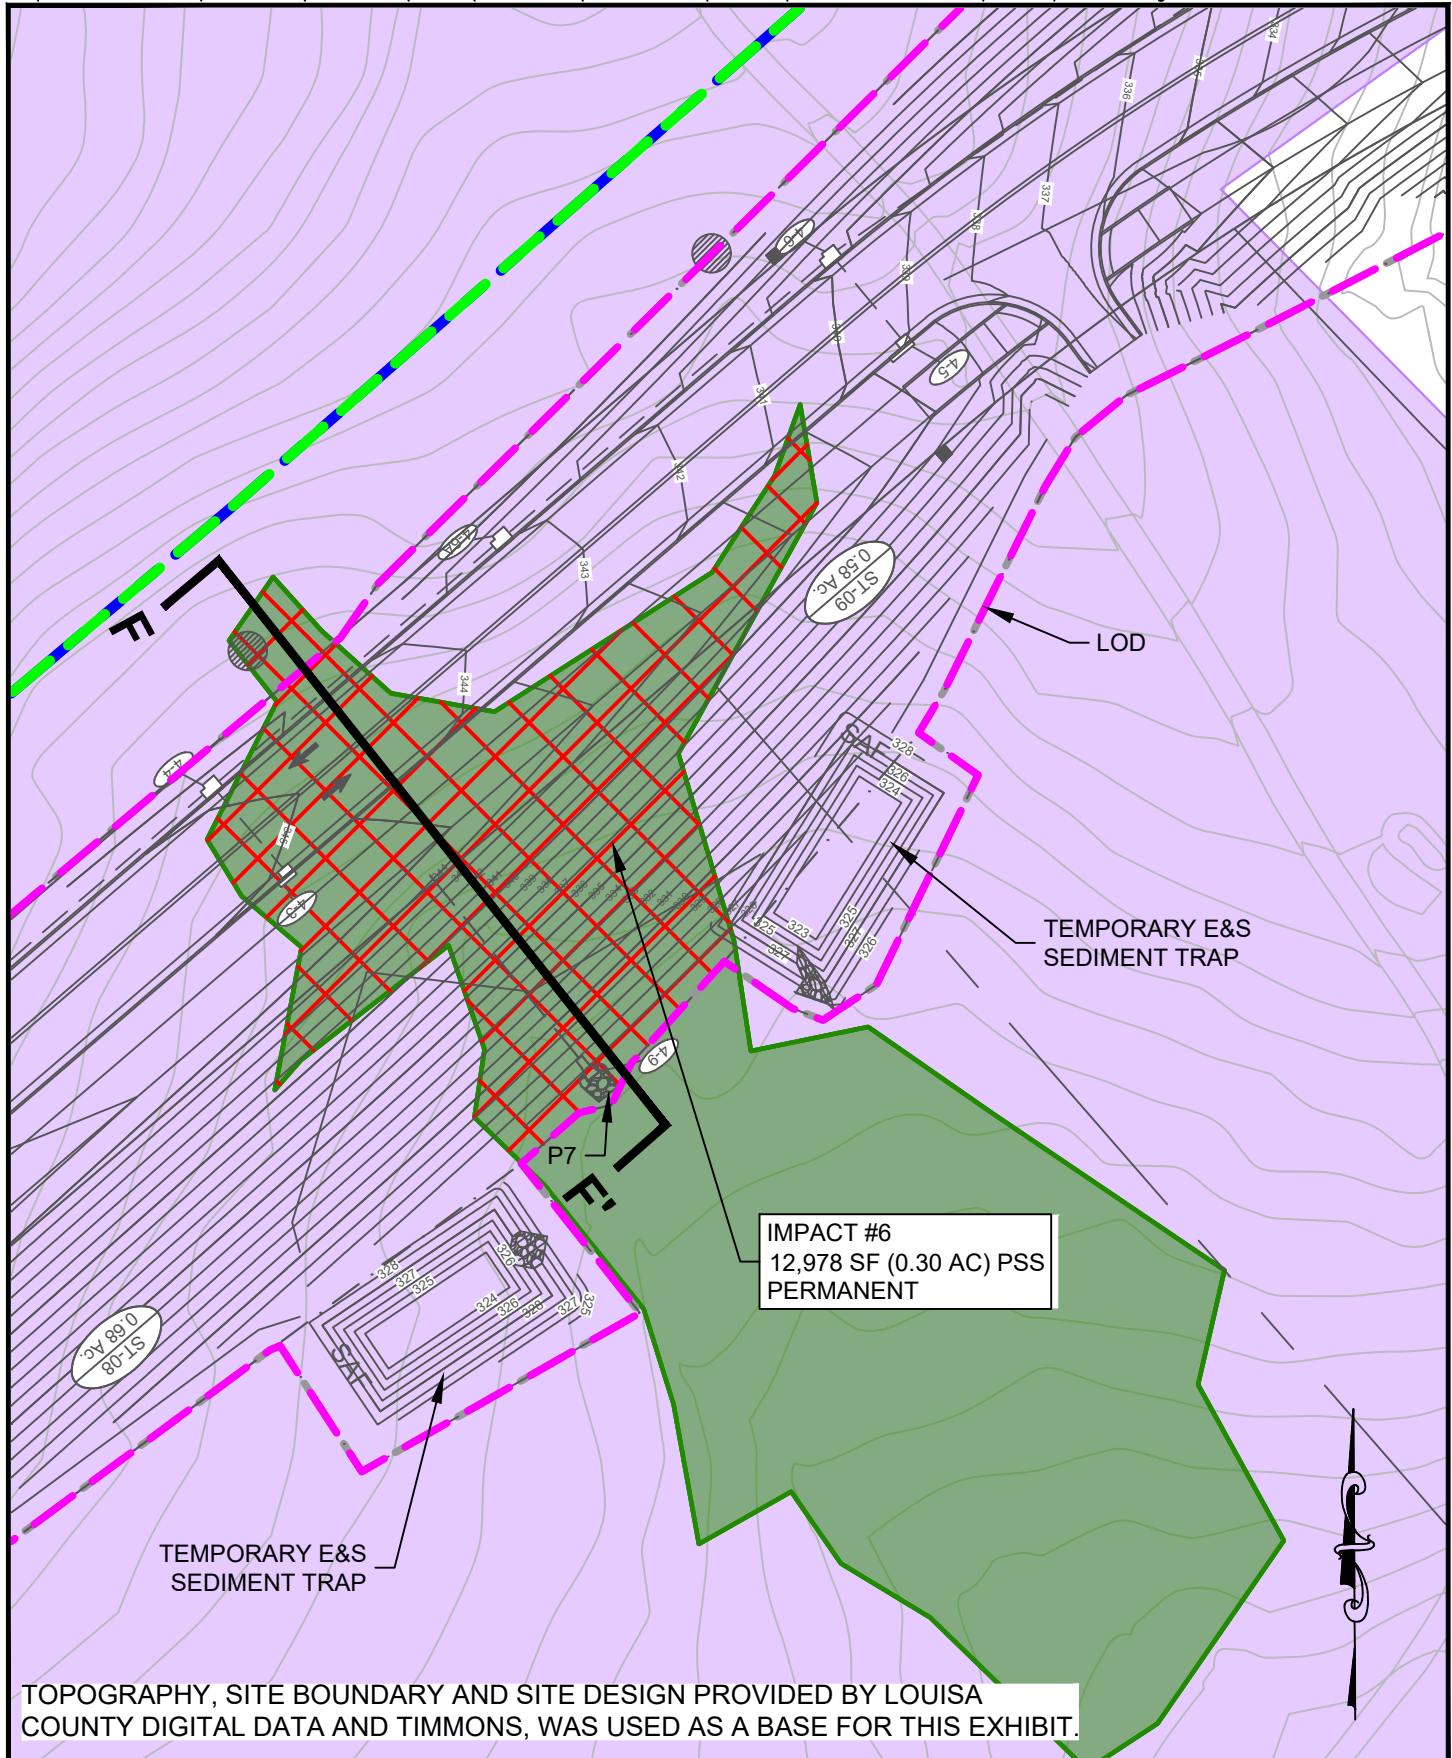

TOPOGRAPHY, SITE BOUNDARY AND SITE DESIGN PROVIDED BY LOUISA COUNTY DIGITAL DATA AND TIMMONS, WAS USED AS A BASE FOR THIS EXHIBIT.

Applicant:
Amazon Data Services, Inc.
 410 Terry Ave N
 Seattle, WA 98109

Agent:
Wetland Studies and Solutions, Inc.
 5300 Wellington Branch Drive, Suite 100
 Gainesville, VA 20155
 (Phone) 703-679-5600 (Fax) 703-679-5601


GREEN BAY FARM
ROAD PHASE I
Proposed Impacts to Nontidal
Waters of the U.S.
Louisa County, Virginia

IMPACT #6

Date: April 2025; Rev July 2026

Scale: 1" = 50' **Sheet: 15 of 25**

SECTION F-F

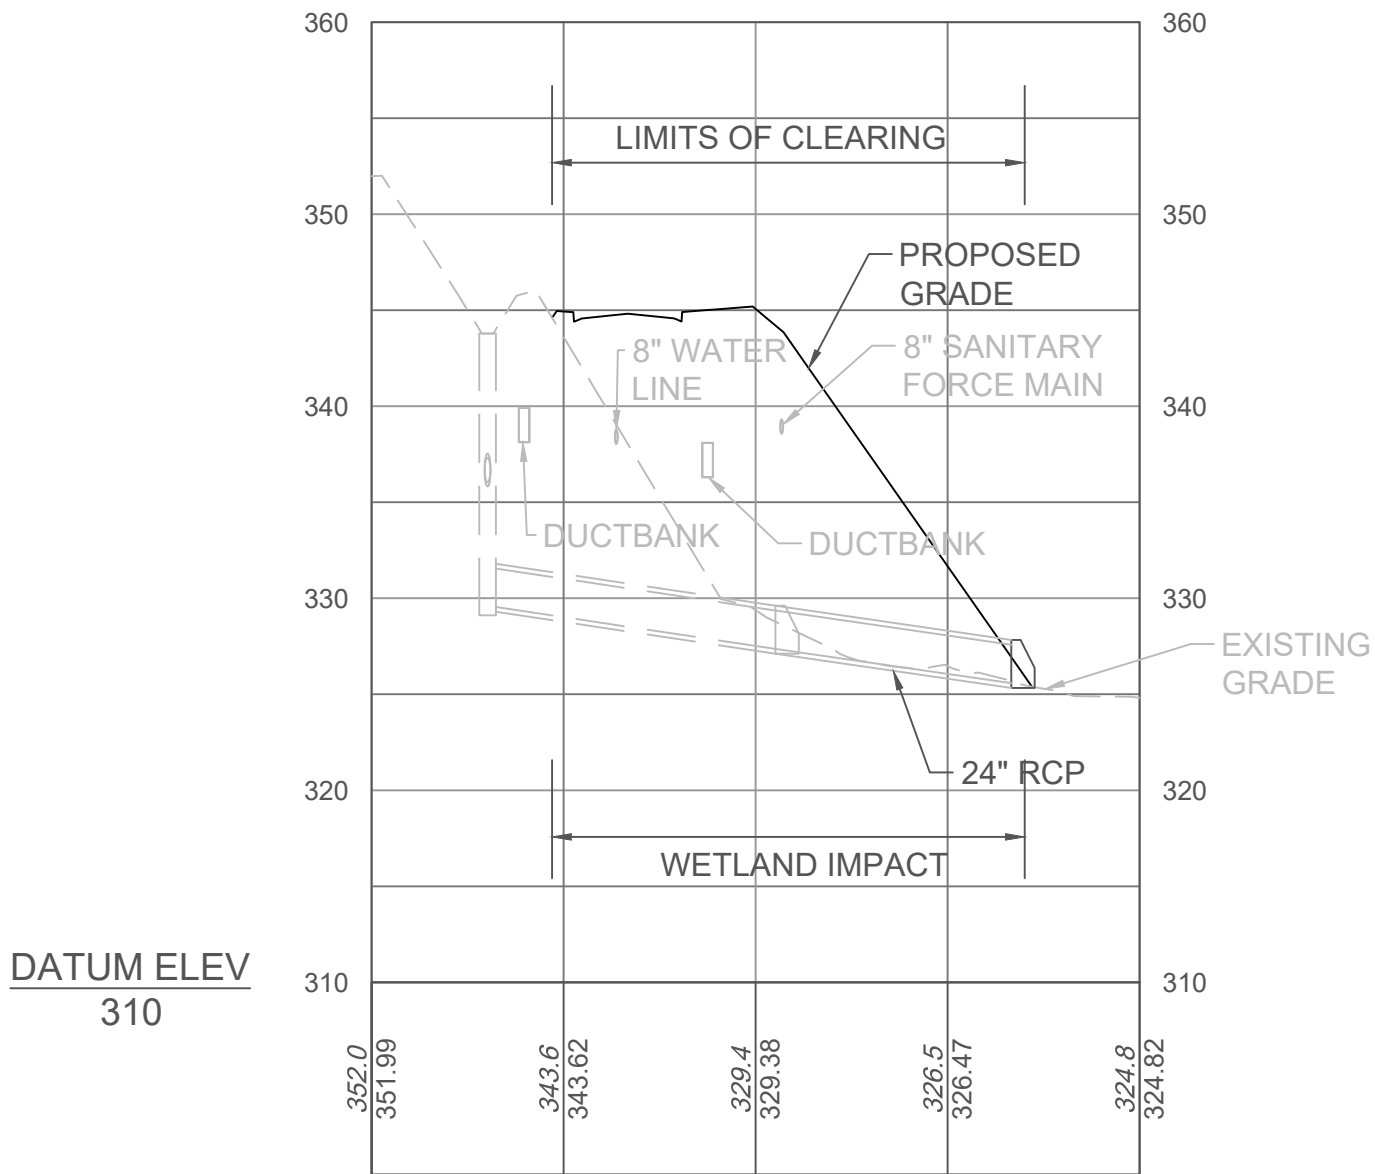

TOPOGRAPHY, SITE BOUNDARY AND SITE DESIGN PROVIDED BY
TIMMONS GROUP, WAS USED AS A BASE FOR THIS EXHIBIT.

Applicant:
Amazon Data Services, Inc.
410 Terry Ave N
Seattle, WA 98109

Agent:
Wetland Studies and Solutions, Inc.
5300 Wellington Branch Drive, Suite 100
Gainesville, VA 20155
(Phone) 703-679-5600 (Fax) 703-679-5601


GREEN BAY FARM
ROAD PHASE I
*Proposed Impacts to Nontidal
Waters of the U.S.*
Louisa County, Virginia

IMPACT #6

Date: April 2025; Rev. July 2026

Scale: 1" = 100' H
1" = 5' V

Sheet: 16 of 25

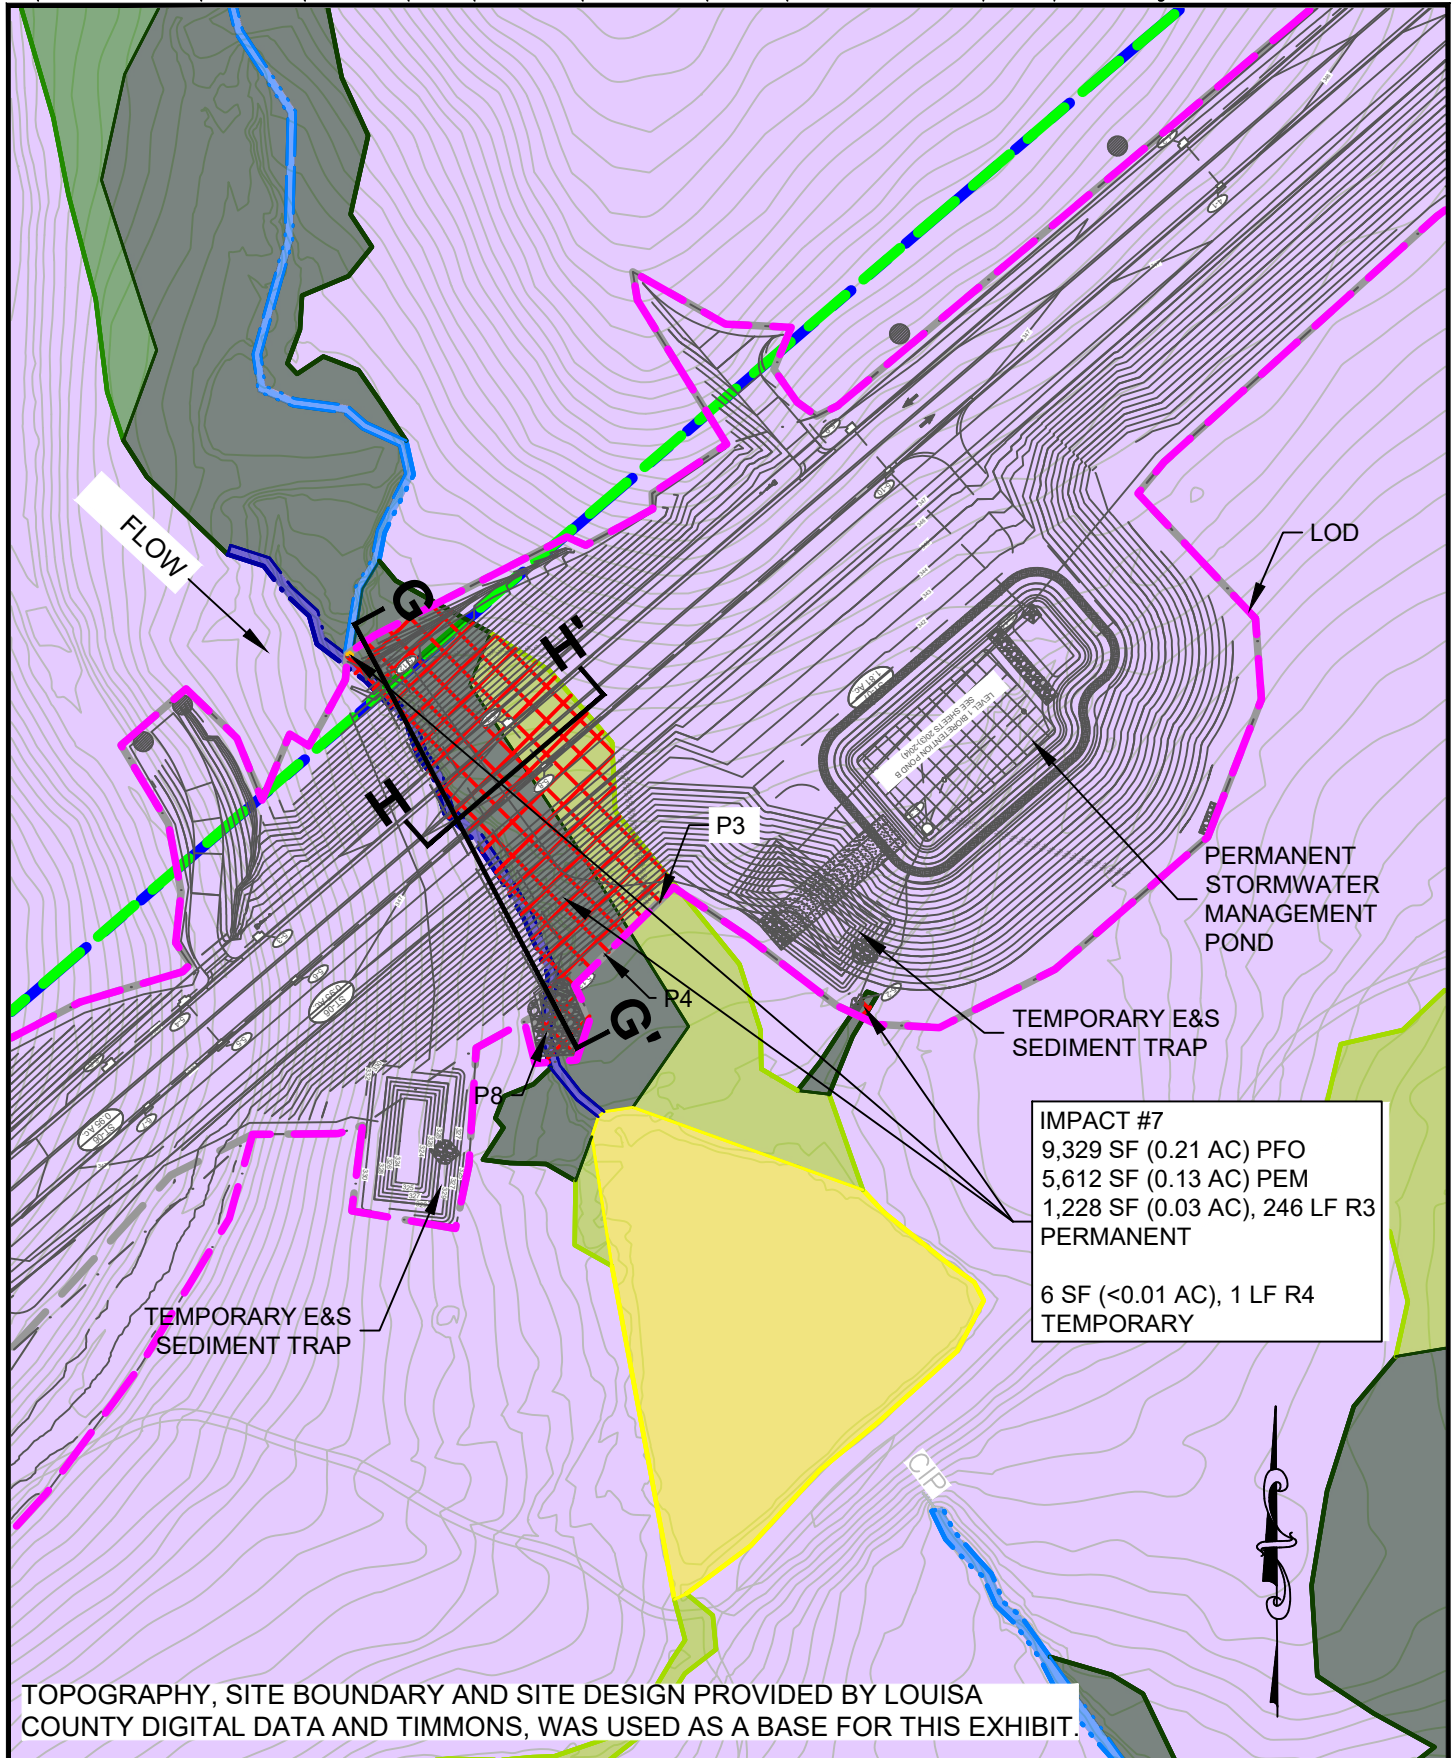

TOPOGRAPHY, SITE BOUNDARY AND SITE DESIGN PROVIDED BY LOUISA COUNTY DIGITAL DATA AND TIMMONS, WAS USED AS A BASE FOR THIS EXHIBIT.

Applicant:
 Amazon Data Services, Inc.
 410 Terry Ave N
 Seattle, WA 98109

Agent:
 Wetland Studies and Solutions, Inc.
 5300 Wellington Branch Drive, Suite 100
 Gainesville, VA 20155
 (Phone) 703-679-5600 (Fax) 703-679-5601


GREEN BAY FARM
ROAD PHASE I
 Proposed Impacts to Nontidal
 Waters of the U.S.
 Louisa County, Virginia

IMPACT #7

Date: April 2025; Rev July 2026

Scale: 1" = 100' **Sheet:** 17 of 25

SECTION G-G

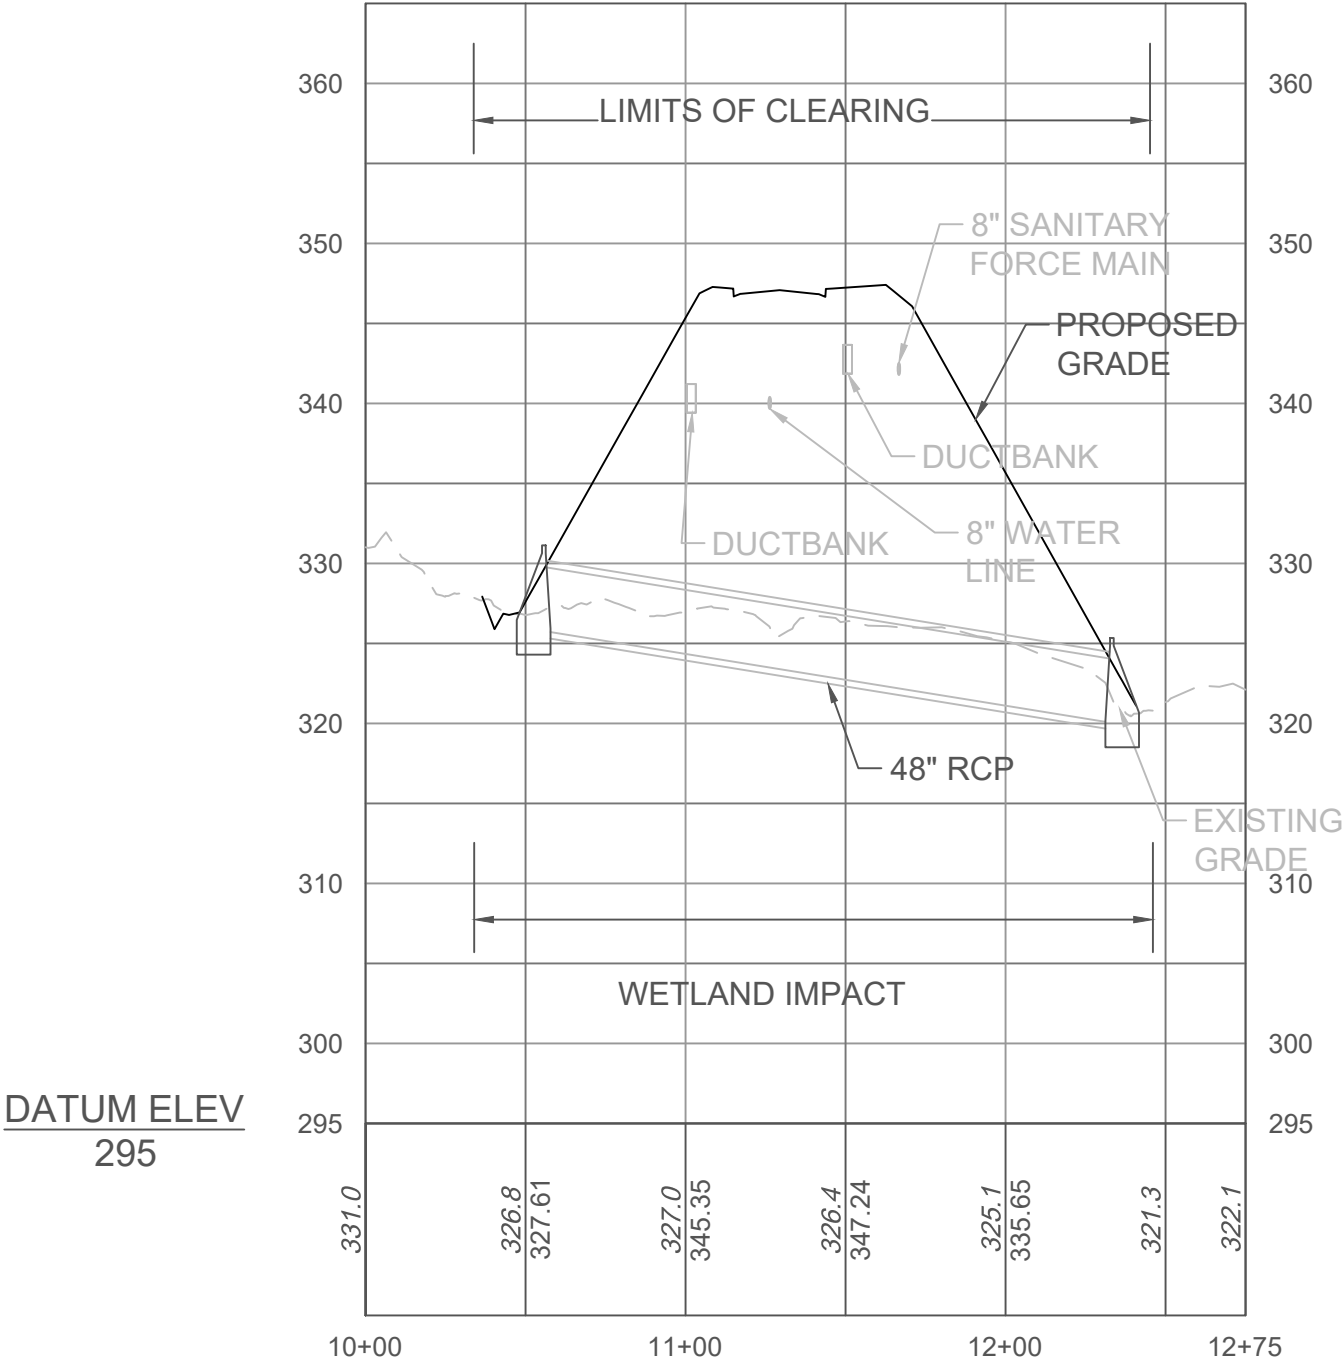

DATUM ELEV
295

TOPOGRAPHY, SITE BOUNDARY AND SITE DESIGN PROVIDED BY
TIMMONS GROUP, WAS USED AS A BASE FOR THIS EXHIBIT.

Applicant:
Amazon Data Services, Inc.
410 Terry Ave N
Seattle, WA 98109

Agent:
Wetland Studies and Solutions, Inc.
5300 Wellington Branch Drive, Suite 100
Gainesville, VA 20155
(Phone) 703-679-5600 (Fax) 703-679-5601

GREEN BAY FARM
ROAD PHASE I
*Proposed Impacts to Nontidal
Waters of the U.S.*
Louisa County, Virginia


IMPACT #7

Date: April 2025; Rev. July 2026

Scale: 1" = 100' H
1" = 5' V

Sheet: 18 of 25

SECTION H-H

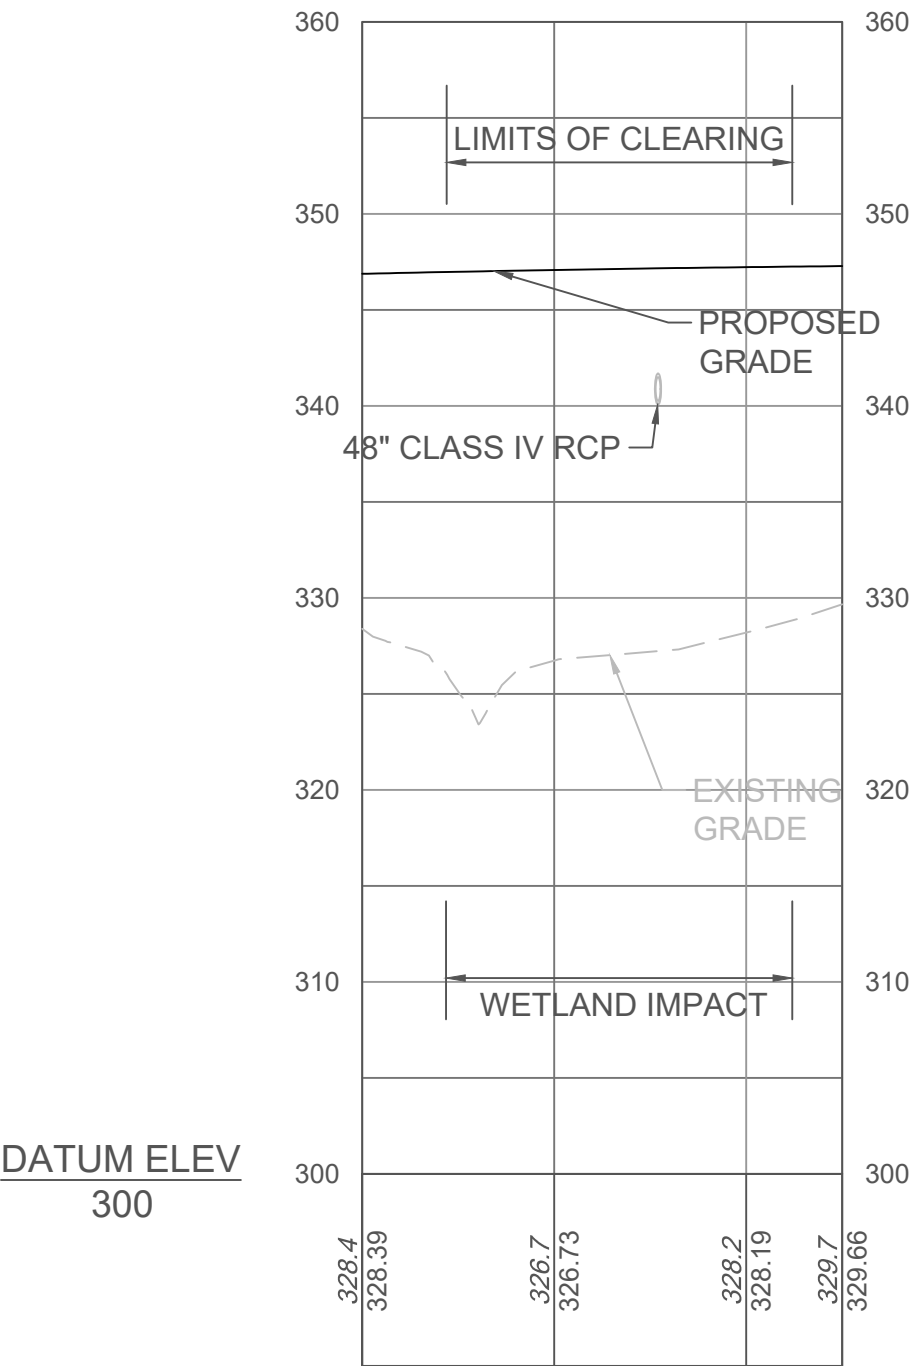

TOPOGRAPHY, SITE BOUNDARY AND SITE DESIGN PROVIDED BY
TIMMONS GROUP, WAS USED AS A BASE FOR THIS EXHIBIT.

Applicant:
Amazon Data Services, Inc.
410 Terry Ave N
Seattle, WA 98109

Agent:
Wetland Studies and Solutions, Inc.
5300 Wellington Branch Drive, Suite 100
Gainesville, VA 20155
(Phone) 703-679-5600 (Fax) 703-679-5601


GREEN BAY FARM
ROAD PHASE I
*Proposed Impacts to Nontidal
Waters of the U.S.*
Louisa County, Virginia

IMPACT #7

Date: April 2025; Rev. July 2026

Scale: 1" = 100' H
1" = 5' V

Sheet: 19 of 25

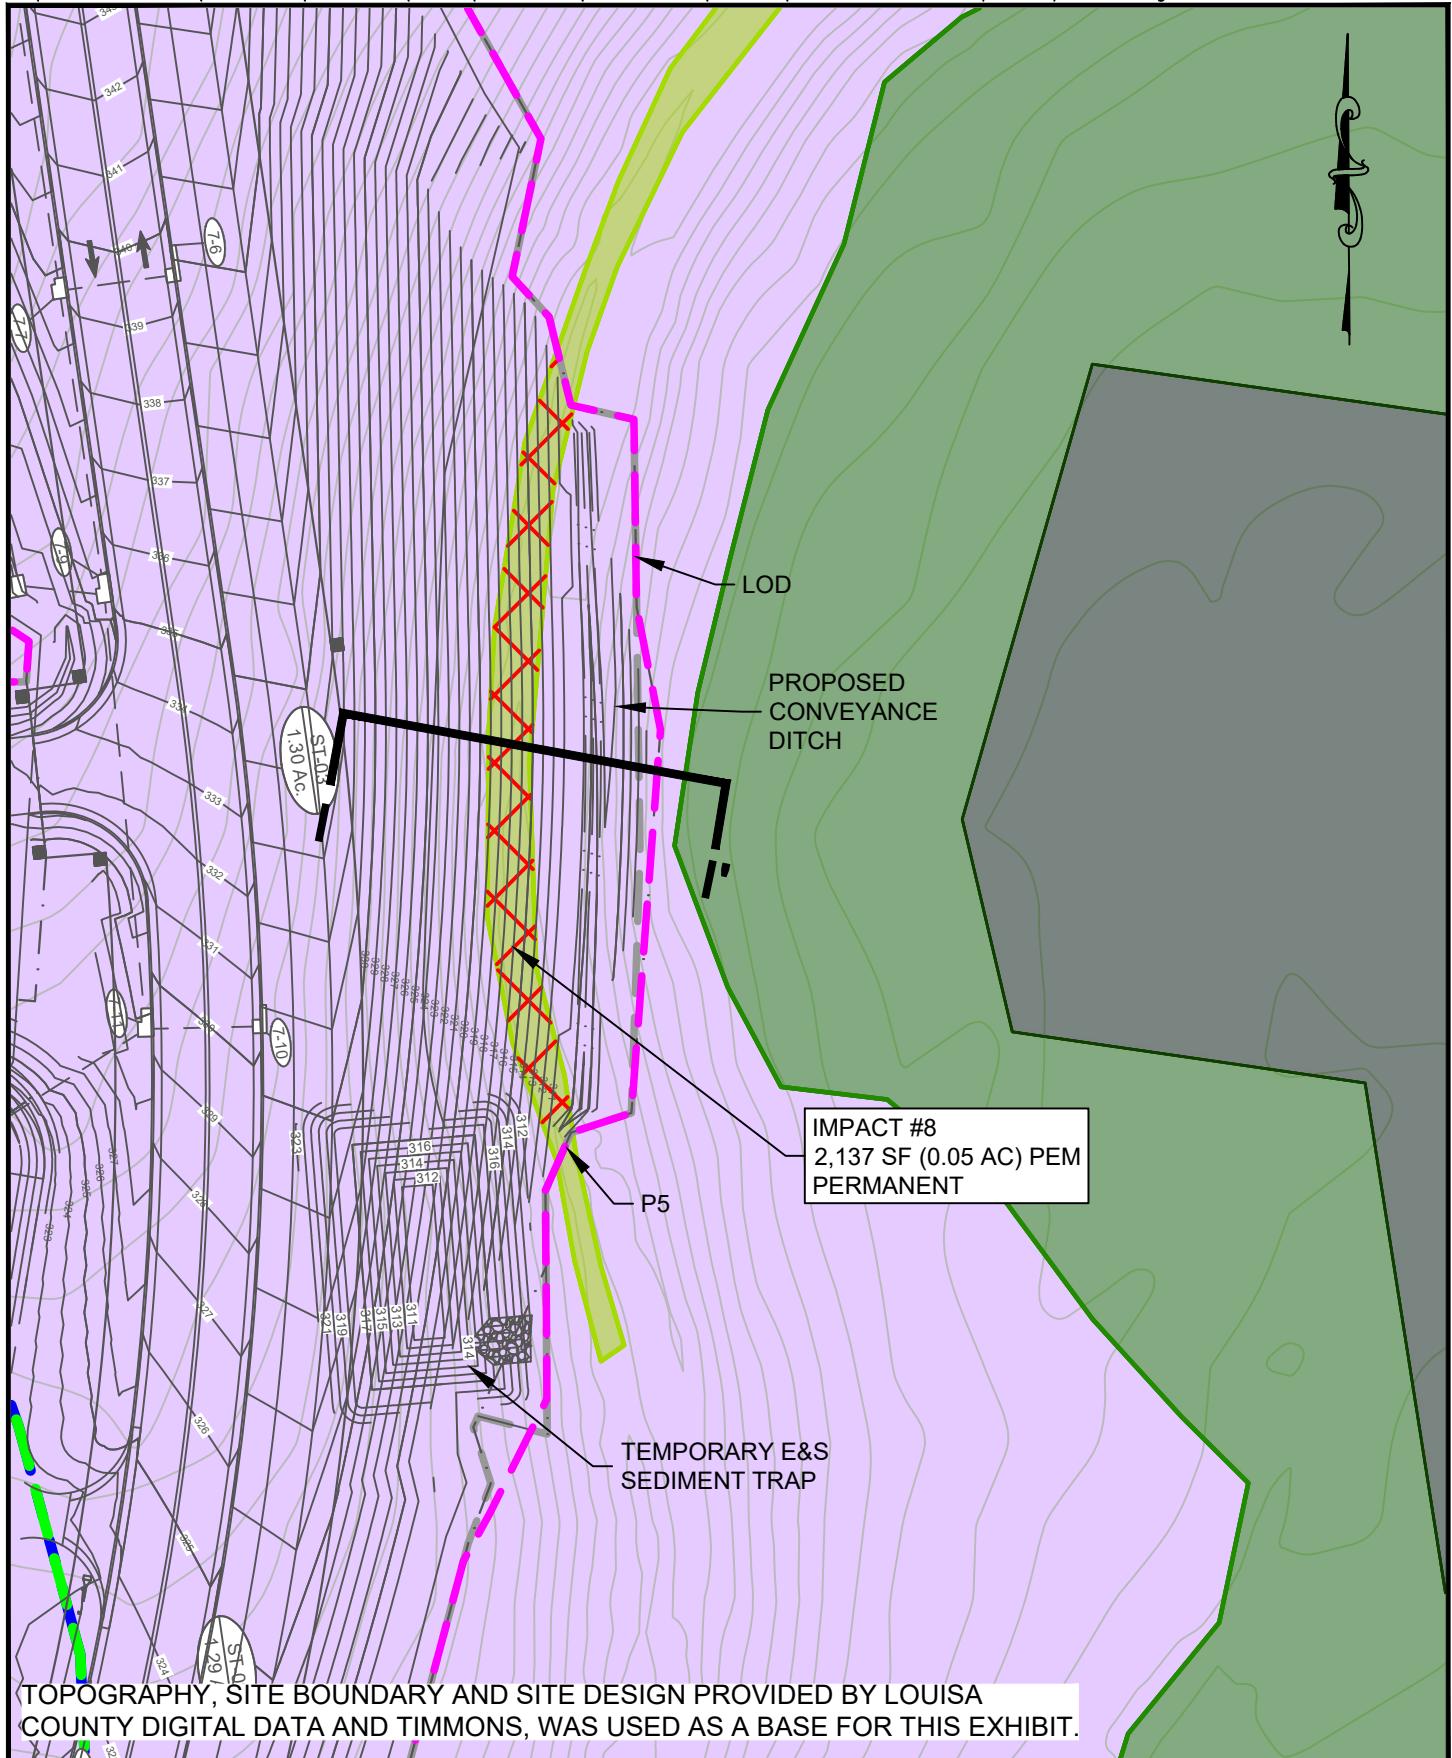

Applicant:

Amazon Data Services, Inc.
410 Terry Ave N
Seattle, WA 98109

Agent:

Wetland Studies and Solutions, Inc.
5300 Wellington Branch Drive, Suite 100
Gainesville, VA 20155
(Phone) 703-679-5600 (Fax) 703-679-5601

GREEN BAY FARM
ROAD PHASE I
*Proposed Impacts to Nontidal
Waters of the U.S.*
Louisa County, Virginia


IMPACT #8

Date: April 2025; Rev July 2026

Scale: 1" = 50'

Sheet: 20 of 25

SECTION I-I

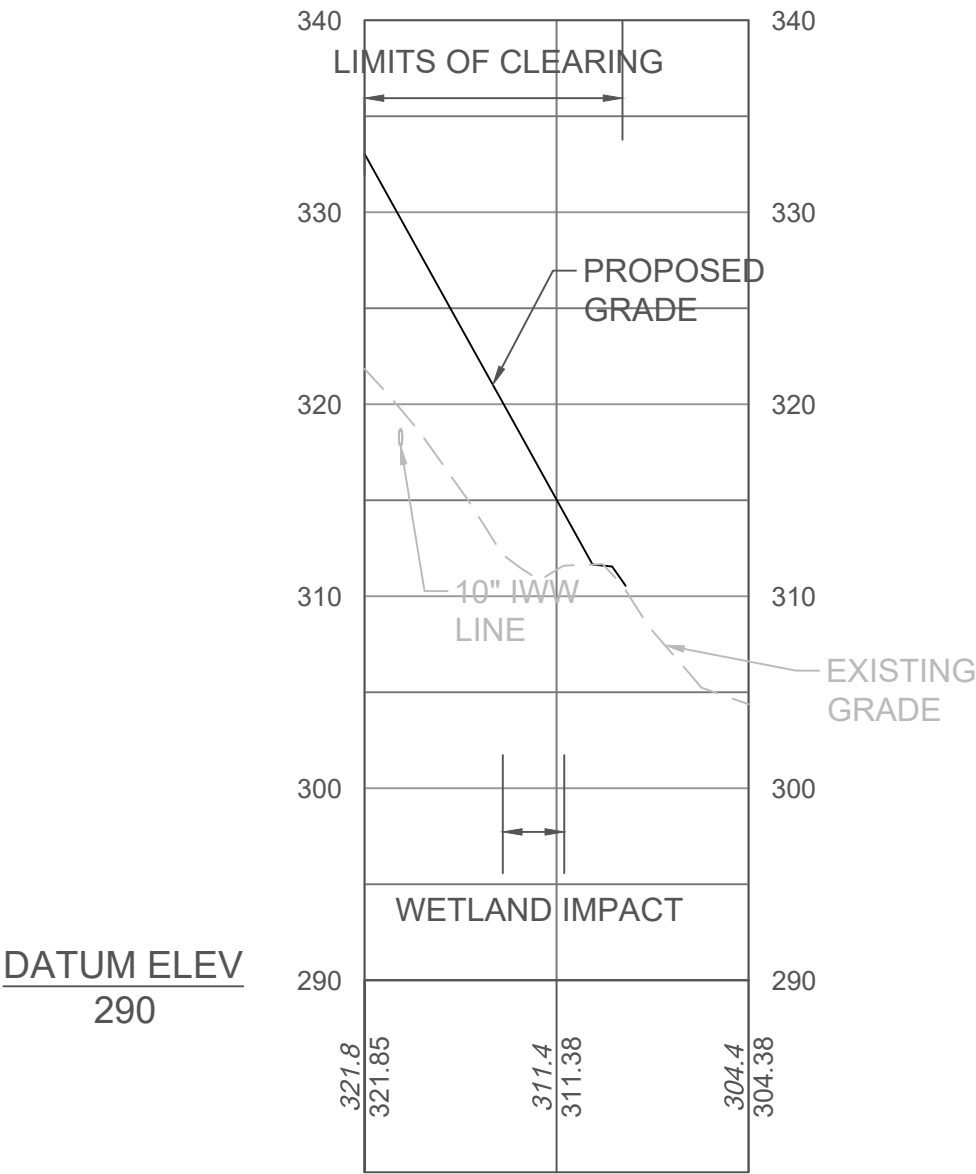

TOPOGRAPHY, SITE BOUNDARY AND SITE DESIGN PROVIDED BY
TIMMONS GROUP, WAS USED AS A BASE FOR THIS EXHIBIT.

Applicant:
Amazon Data Services, Inc.
410 Terry Ave N
Seattle, WA 98109

Agent:
Wetland Studies and Solutions, Inc.
5300 Wellington Branch Drive, Suite 100
Gainesville, VA 20155
(Phone) 703-679-5600 (Fax) 703-679-5601


GREEN BAY FARM
ROAD PHASE I
*Proposed Impacts to Nontidal
Waters of the U.S.*
Louisa County, Virginia

IMPACT #8

Date: April 2025; Rev. July 2026

Scale: 1" = 100' H
1" = 5' V

Sheet: 21 of 25

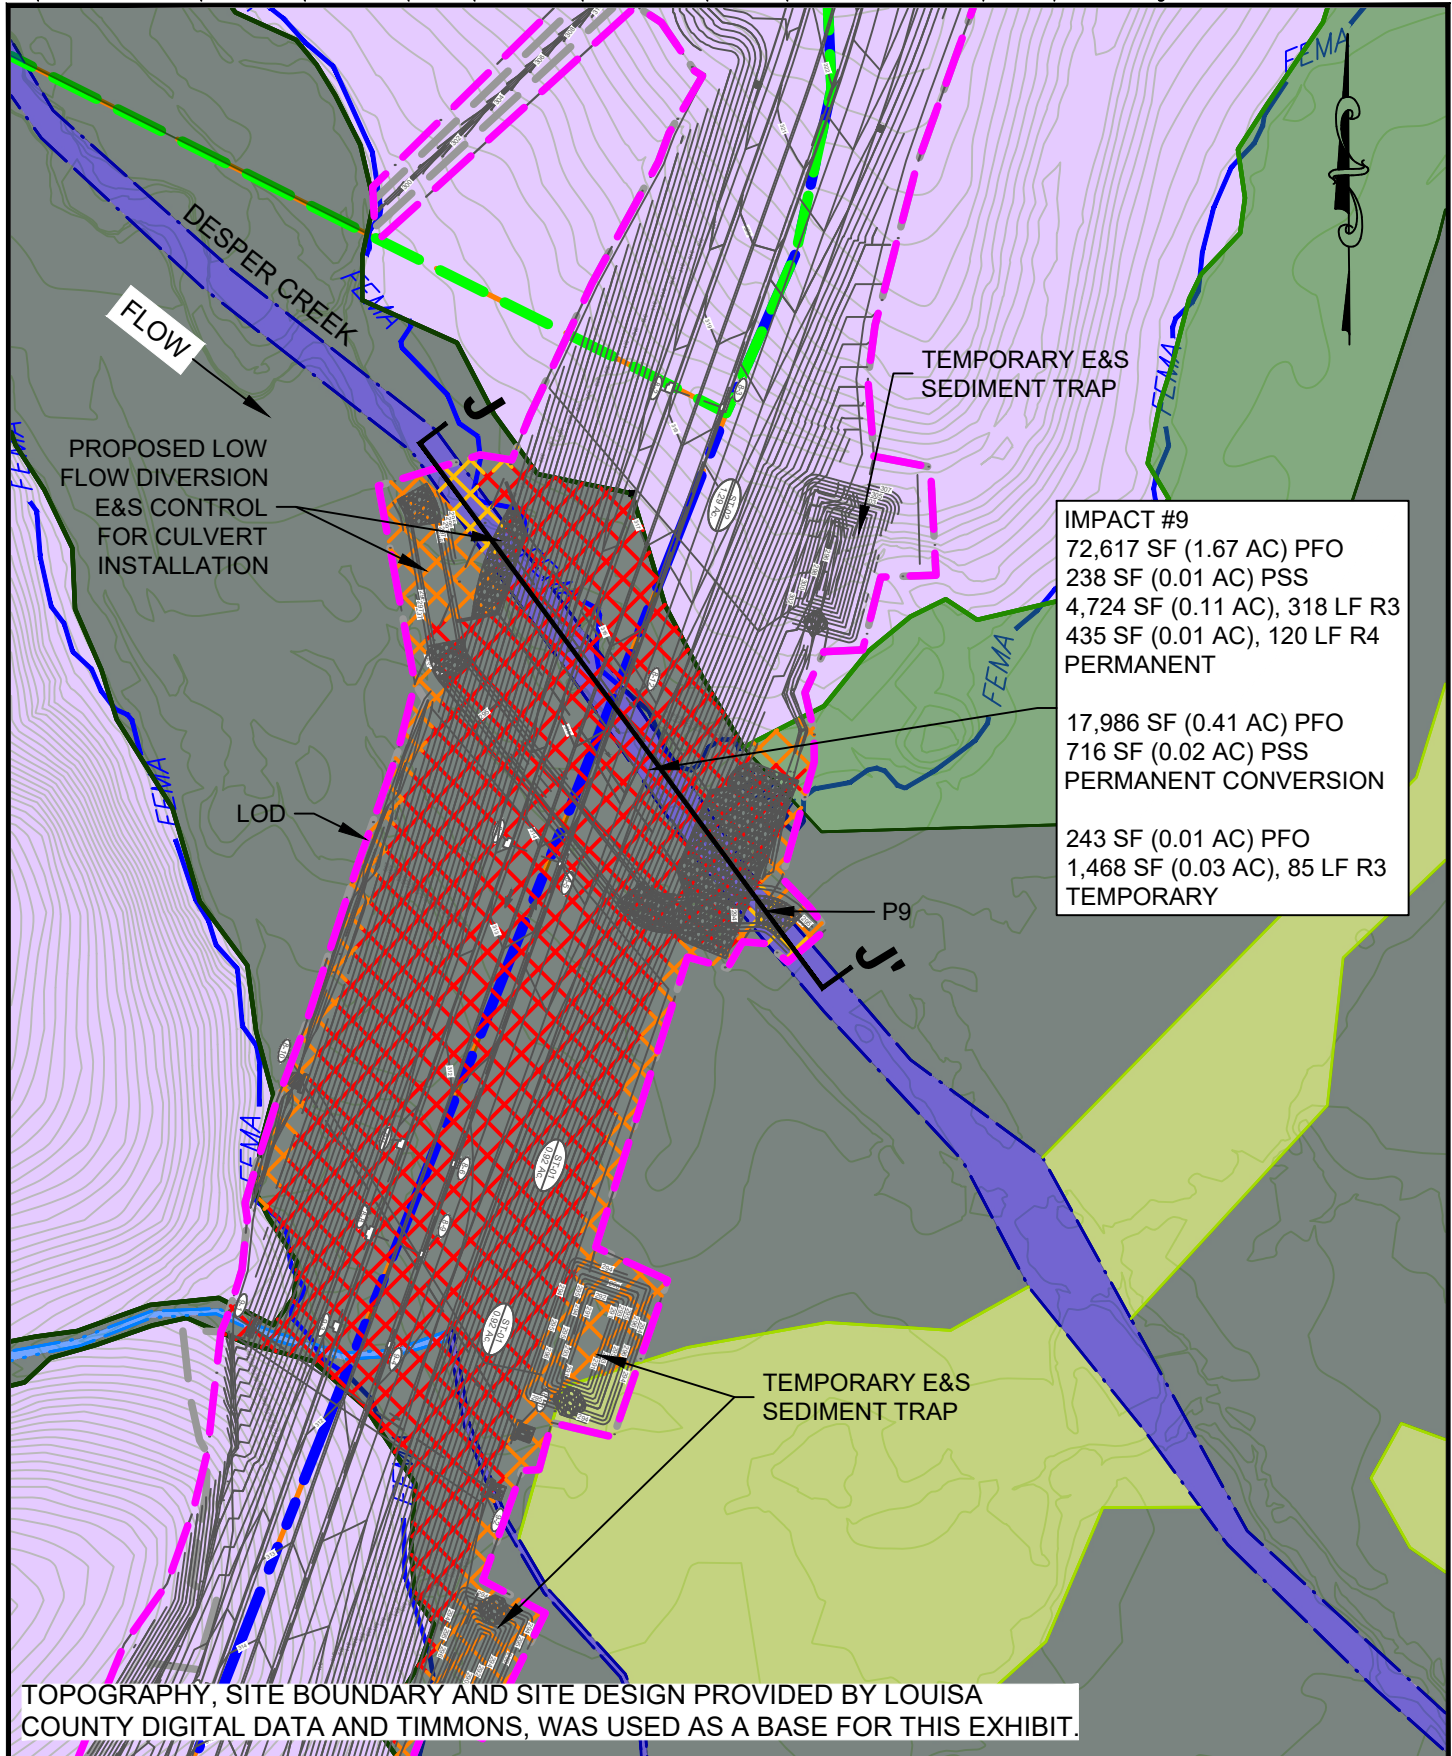

Applicant:

Amazon Data Services, Inc.
 410 Terry Ave N
 Seattle, WA 98109

Agent:

Wetland Studies and Solutions, Inc.
 5300 Wellington Branch Drive, Suite 100
 Gainesville, VA 20155
 (Phone) 703-679-5600 (Fax) 703-679-5601

GREEN BAY FARM
ROAD PHASE I
Proposed Impacts to Nontidal
Waters of the U.S.
Louisa County, Virginia


IMPACT #9

Date: April 2025; Rev July 2026

Scale: 1" = 50'

Sheet: 22 of 25

SECTION J-J

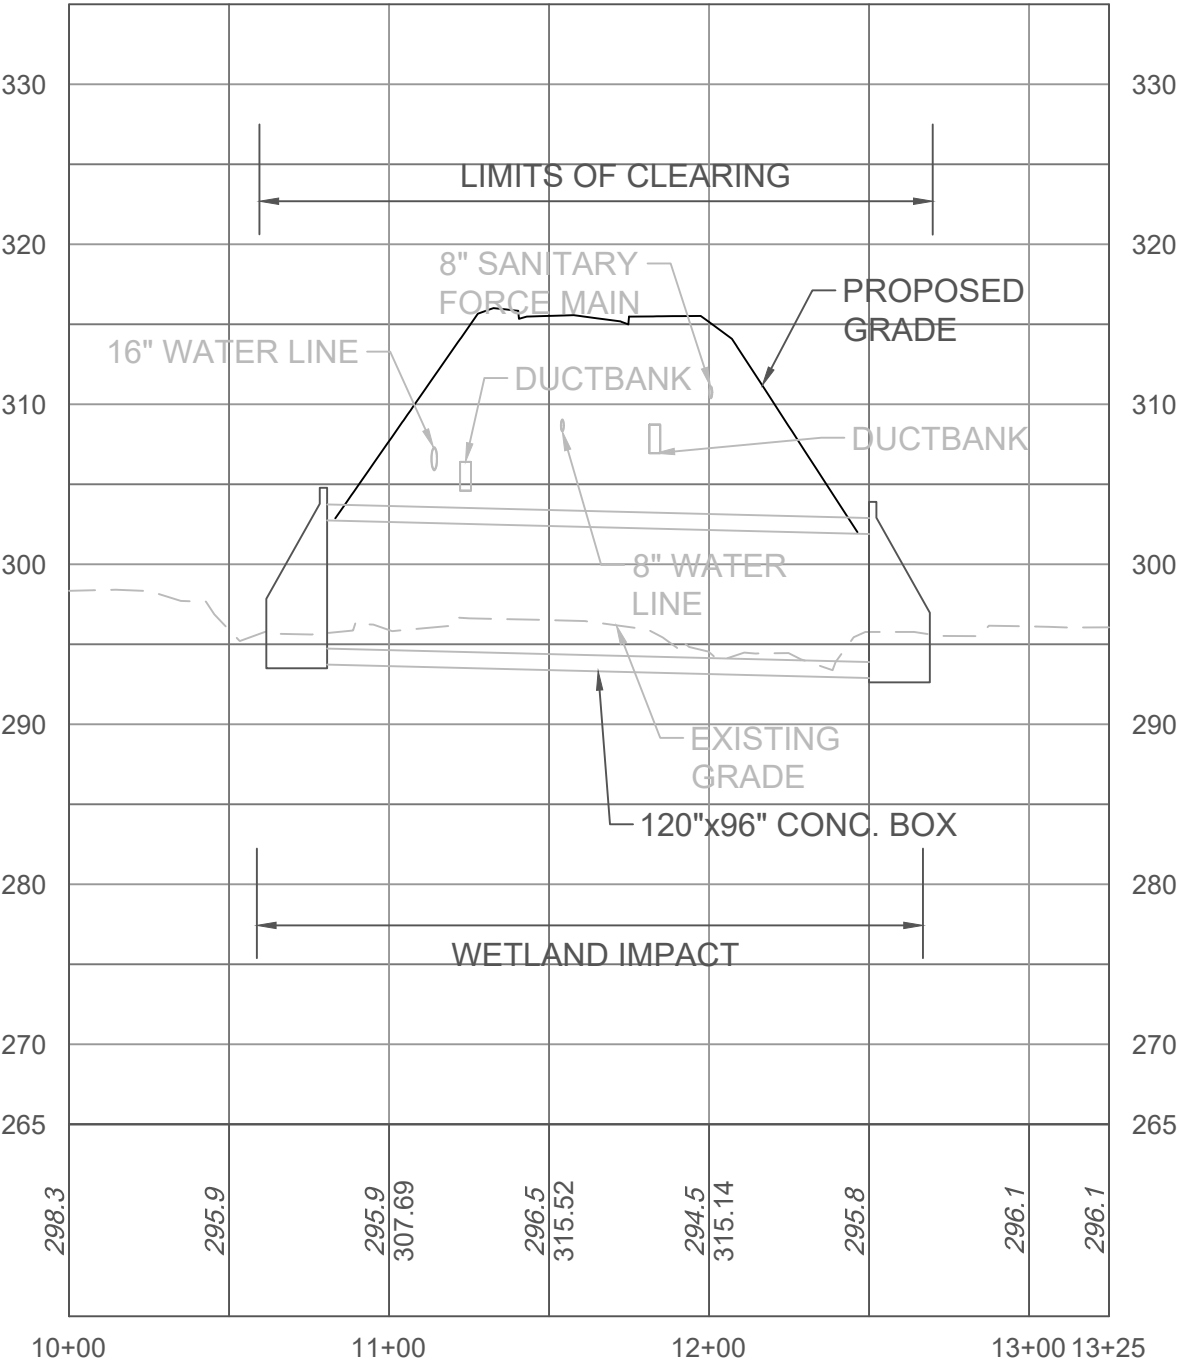

TOPOGRAPHY, SITE BOUNDARY AND SITE DESIGN PROVIDED BY
TIMMONS GROUP, WAS USED AS A BASE FOR THIS EXHIBIT.

Applicant:
Amazon Data Services, Inc.
410 Terry Ave N
Seattle, WA 98109

Agent:
Wetland Studies and Solutions, Inc.
5300 Wellington Branch Drive, Suite 100
Gainesville, VA 20155
(Phone) 703-679-5600 (Fax) 703-679-5601

GREEN BAY FARM
ROAD PHASE I
*Proposed Impacts to Nontidal
Waters of the U.S.*
Louisa County, Virginia

IMPACT #9

Date: April 2025; Rev. July 2026

Scale: 1" = 100' H
1" = 5' V

Sheet: 23 of 25